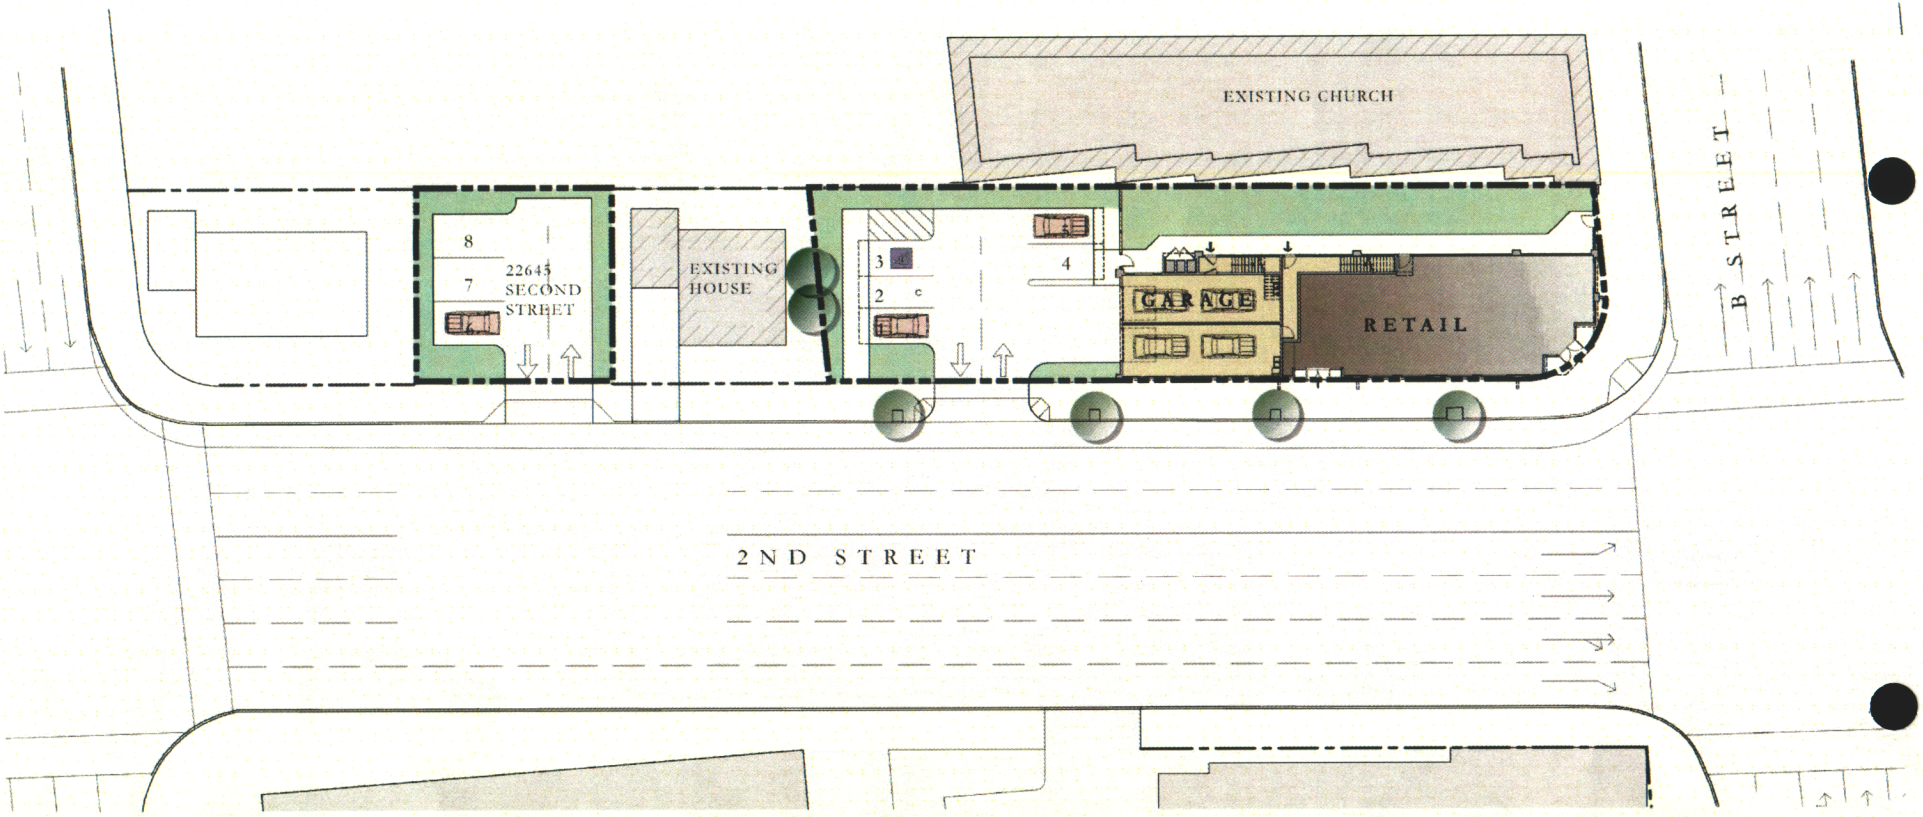

ARCHITECTS
BKBC ARCHITECTS INC.
1371 OAKLAND BLVD. SUITE 101
WALNUT CREEK, CA 94596
TEL. 925.930.9700 FAX 925. 930.9989

OWNER
DR. DHARAM SALWAN
22505 SECOND STREET, HAYWARD CA
T. 510.886.8546

PROJECT
B STREET MIXED-USE
22605 SECOND STREET, HAYWARD, CA

SITE PLAN

NORTH

DATE: 07.16.2004
SCALE: 1"=30'-0"
DRAW. NO: **A.10**