BLDG ONE: FRONT ELEVATION (SMALLEY AVE)

BLDG TWO: FRONT ELEVATION (PRIVATE ST)
Scale: 3/16" = 1'-0"

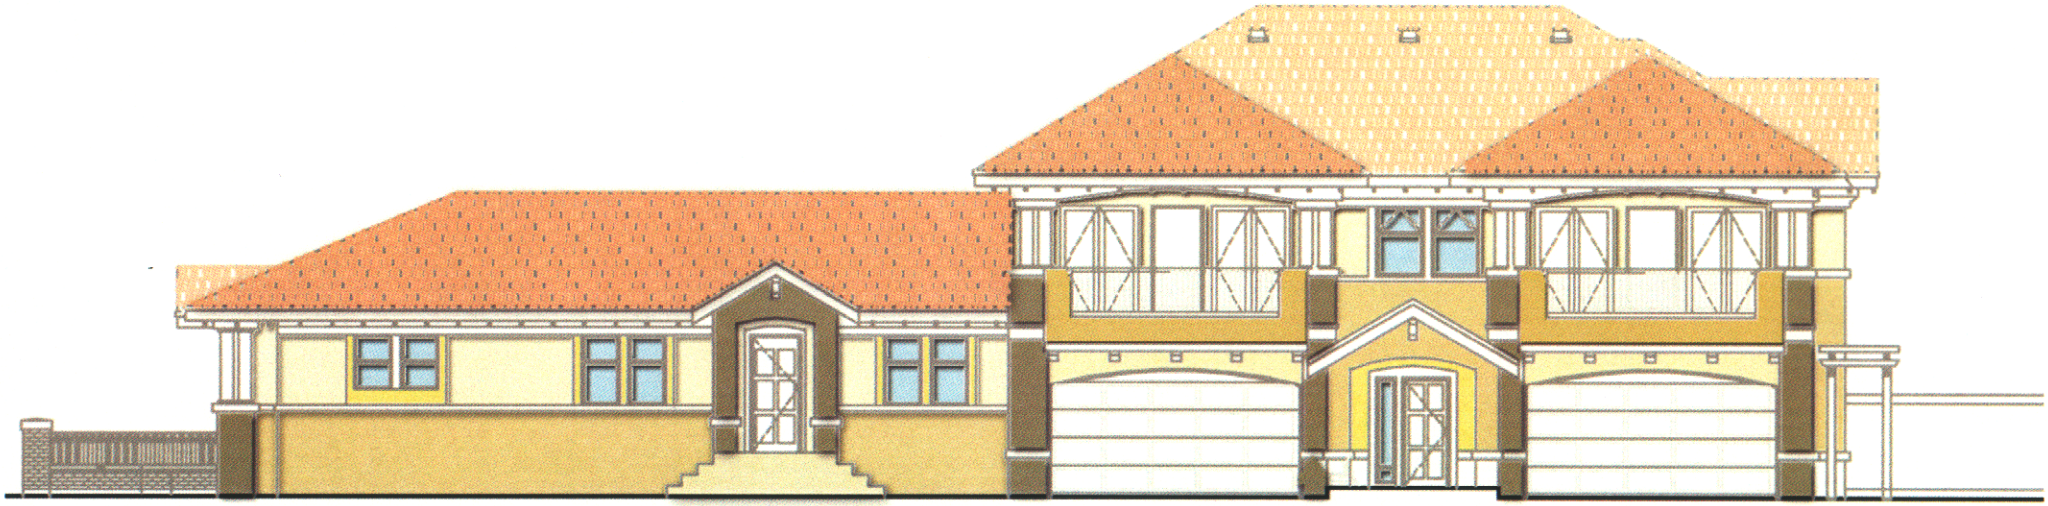

BLDG ONE: FRONT ELEVATION (PRIVATE ST)

Scale: 3/16" = 1'-0"