'B' STREET ELEVATION

ARCHITECTS
BKBC ARCHITECTS INC.
1371 OAKLAND BLVD. SUITE 101
WALNUT CREEK, CA 94596
TEL. 925.930.9700 FAX 925.930.9989

OWNER
DR. DHARAM SALWAN
22505 SECOND STREET, HAYWARD CA
T. 510.886.8546

PROJECT
B STREET MIXED-USE
22605 SECOND STREET, HAYWARD, CA

SUPERIMPOSED ELEVATION

DATE: 07.16.2004
SCALE: N.T.S.
DRAW. NO: A.5

ATTACHMENT G

NORTHEAST ELEVATION

SOUTHEAST ELEVATION

NORTHWEST ELEVATION

ARCHITECTS
BKBC ARCHITECTS INC.
1371 OAKLAND BLVD. SUITE 101
WALNUT CREEK, CA 94596
TEL. 925.930.9700 FAX 925. 930.9989

OWNER
DR. DHARAM SALWAN
22505 SECOND STREET, HAYWARD CA
T. 510.886.8546

PROJECT
B STREET MIXED-USE
22605 SECOND STREET, HAYWARD, CA

ELEVATIONS

DATE: 07.16.2004
SCALE: 3/32"=1'-0"
DRAW. NO: **A.4**

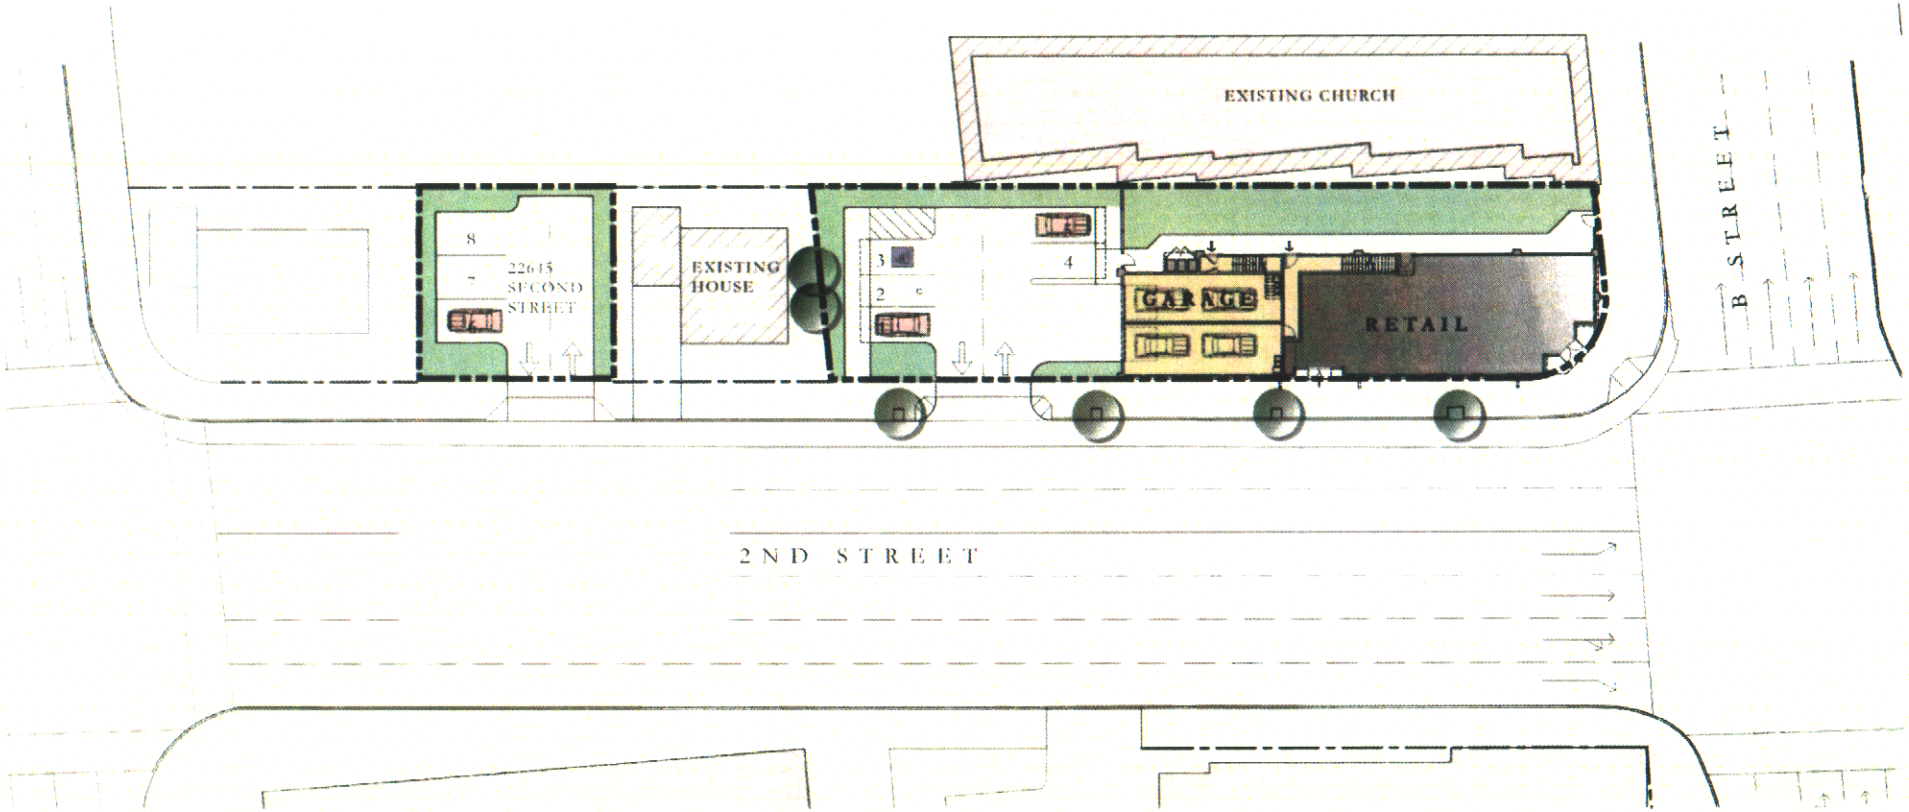

ARCHITECTS
BKBC ARCHITECTS INC.
1371 OAKLAND BLVD. SUITE 101
WALNUT CREEK, CA 94596
TEL. 925.930.9700 FAX 925.930.9989

OWNER
DR. DHARAM SALWAN
22505 SECOND STREET, HAYWARD CA
T. 510.886.8546

PROJECT
B STREET MIXED-USE
22605 SECOND STREET, HAYWARD, CA

SITE PLAN

NORTH

DATE: 07.16.2004
SCALE: 1"=30'-0"
DRAW. NO: **A.10**