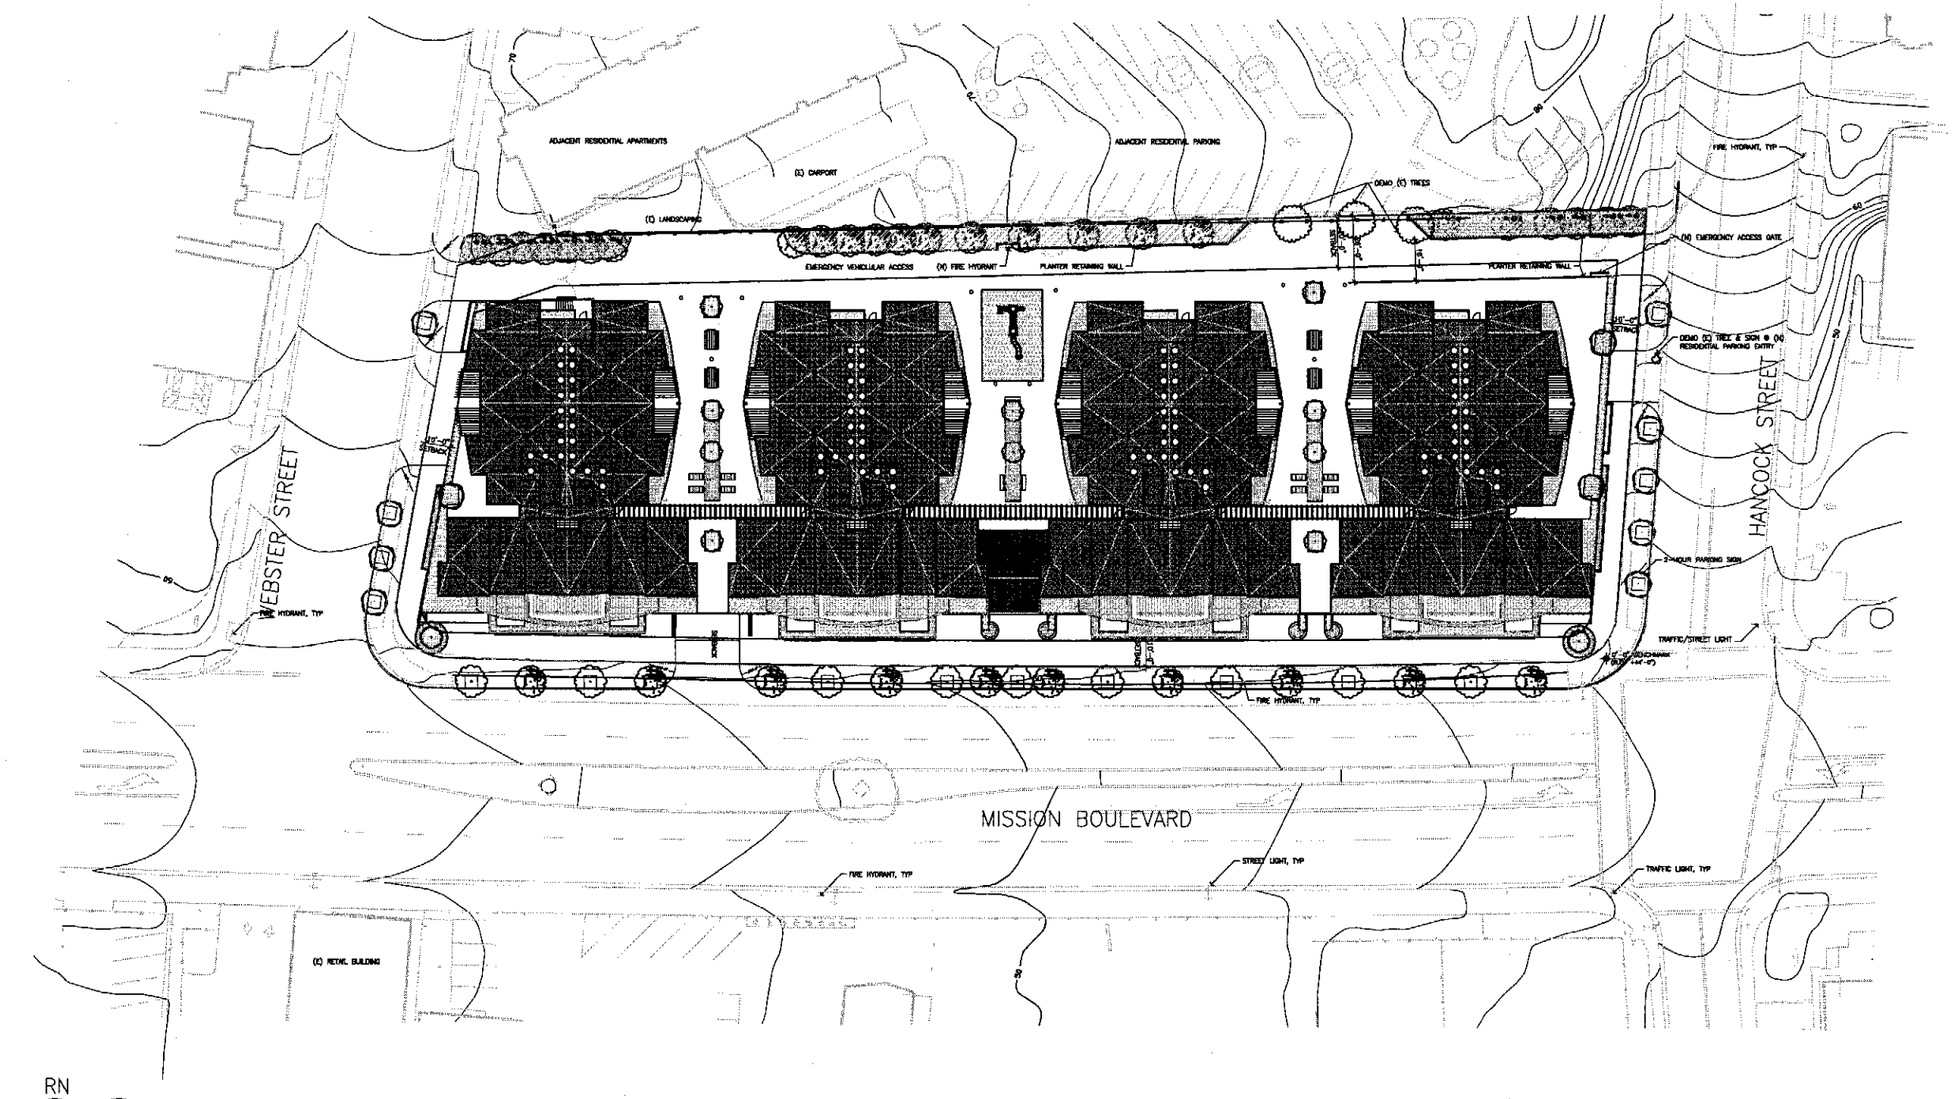

RN

1 SITE PLAN
1" = 30'-0"

COPYRIGHT © 2006 MICHAEL STANTON ARCHITECTURE - ALL RIGHTS

555 DE HARO, SUITE 300
SAN FRANCISCO, CALIFORNIA
94107-3351
T: 415.861.8600
F: 415.861.8606

28000 MISSION BOULEVARD
HAYWARD, CA

SITE PLAN

REVISED PLANNING SUBMITTAL REVIEW SET

Date: 12/18/06	Job #: 2506
Scale: N.T.S.	Sketch #:
Drawn: KT	Check: RDH

Drawing:
A1.1