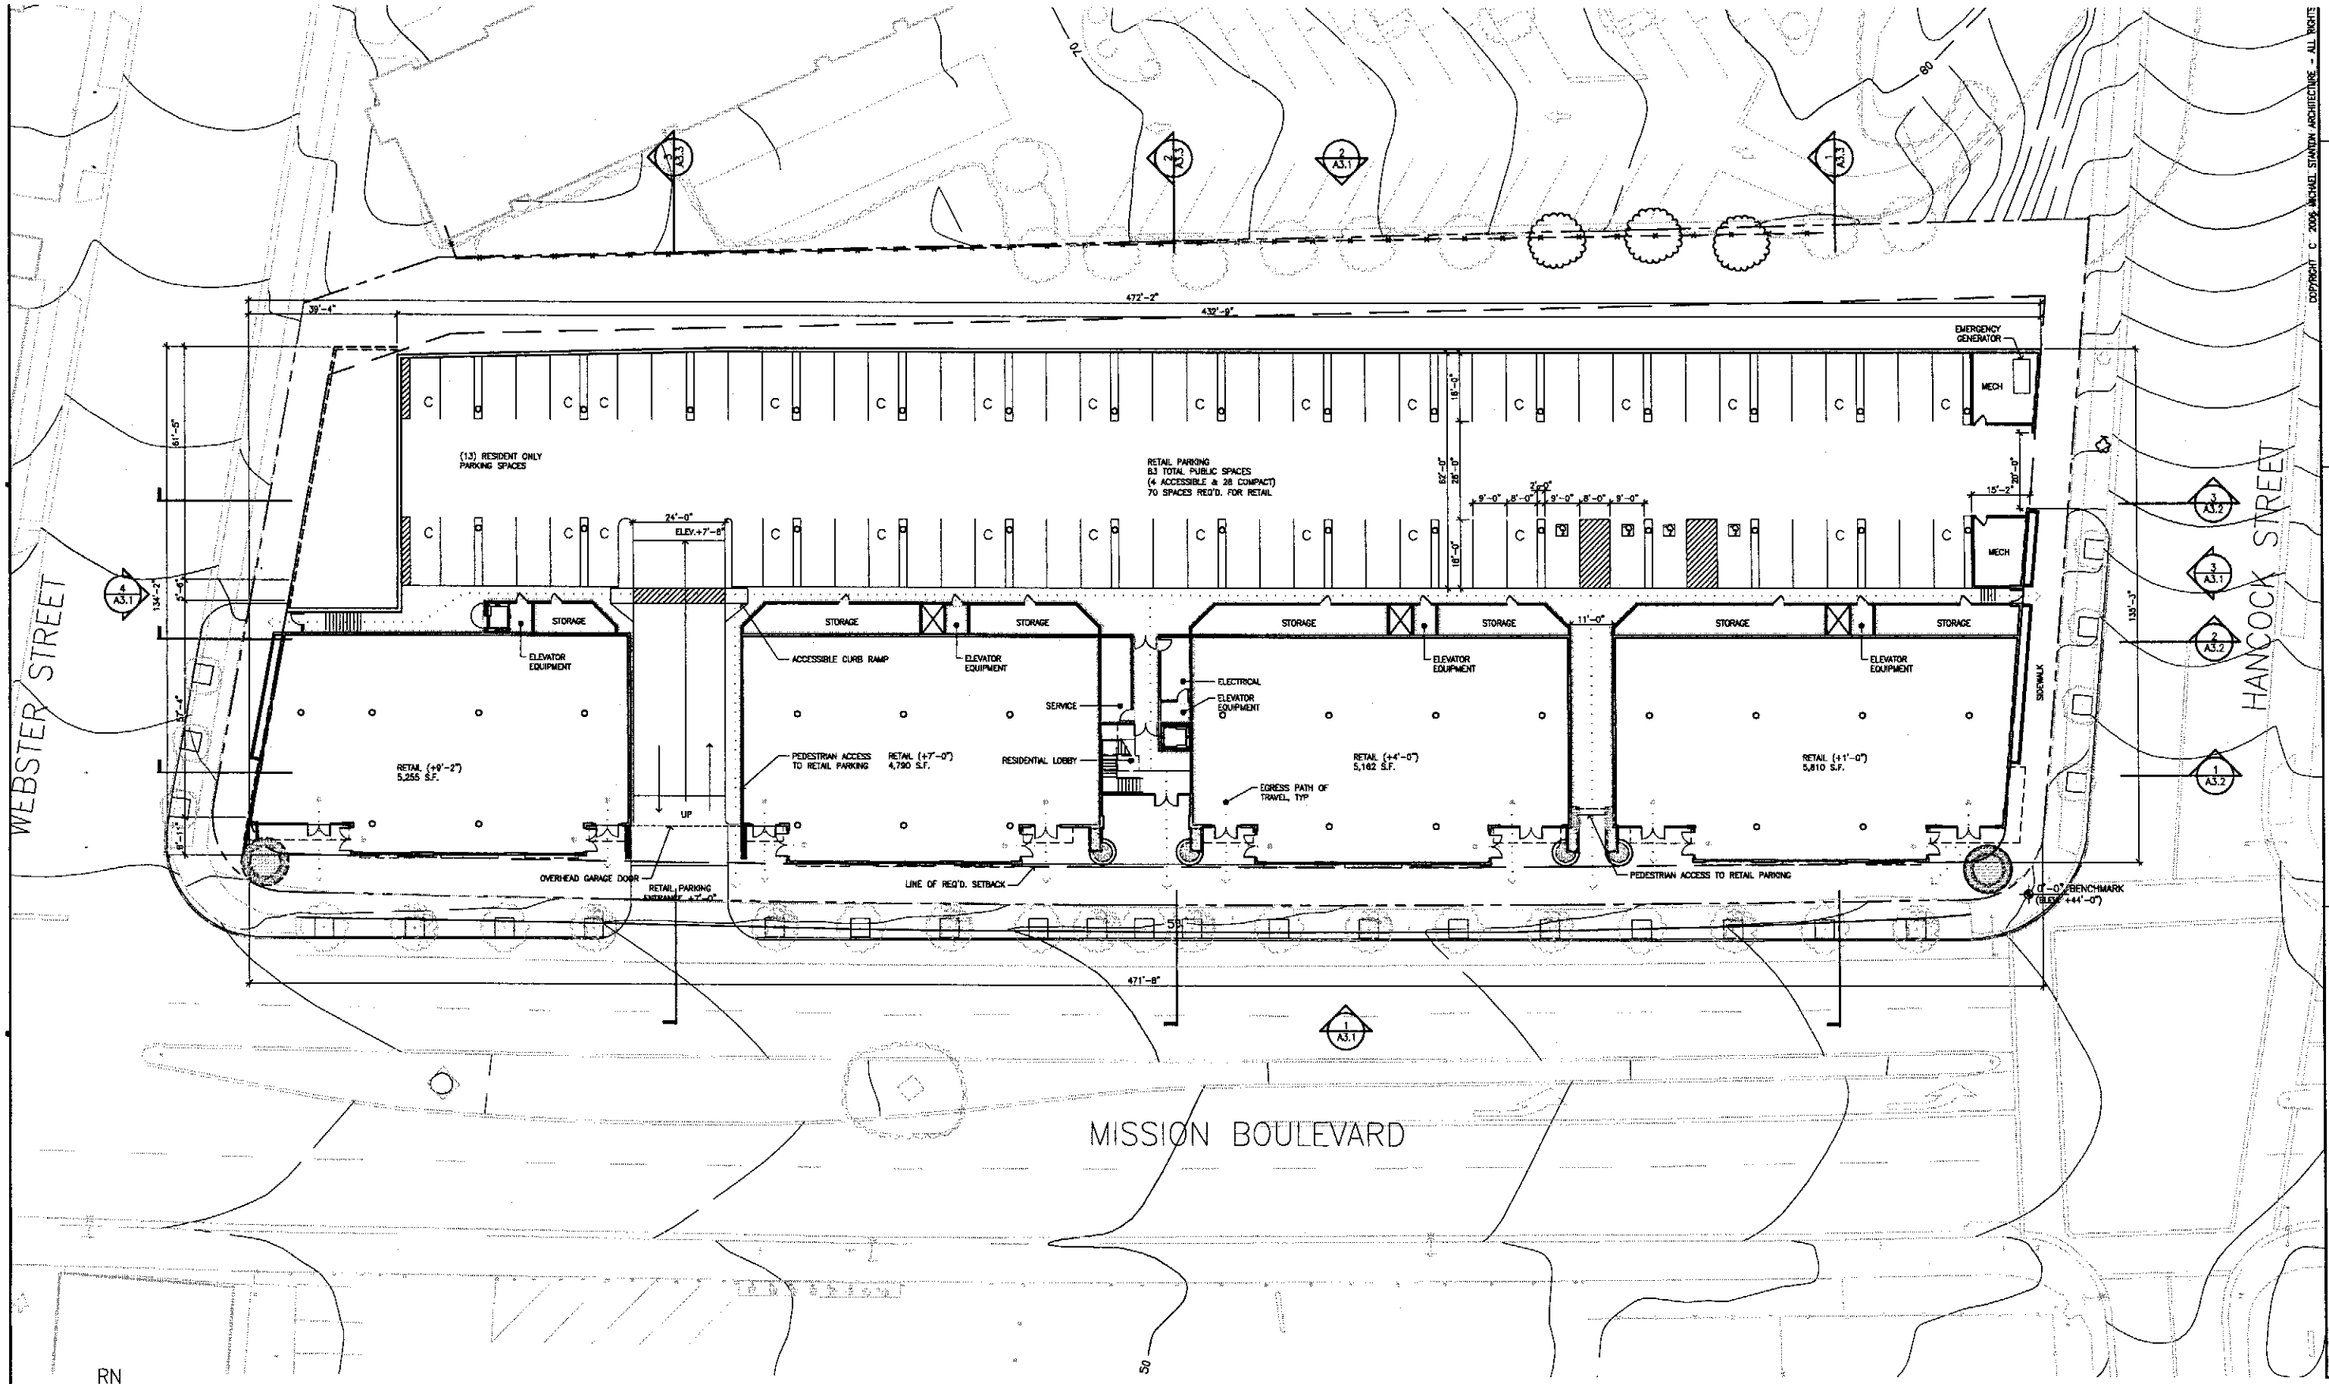

1 FLOOR PLAN – RETAIL PARKING GARAGE
1" = 20'-0"

LEGEND
EGRESS PATH OF EXIT
1-HR SEPARATION
2-HR SEPARATION
3-HR SEPARATION

COPYRIGHT © 2006 MICHAEL STANTON ARCHITECTURE – ALL RIGHTS

SSS DE HARO, SUITE 300
SAN FRANCISCO, CALIFORNIA
94107-2351
T: 415.555.5600
F: 415.665.9600

28000 MISSION BOULEVARD
HAYWARD, CA

FLOOR PLAN - RETAIL LEVEL

REVISED PLANNING SUBMITTAL REVIEW SET

Date: 12/18/06	Job #: 2506
Scale: N.T.S.	Sketch #:
Drawn: KT	Check: RDH
Drawing: A2.1	