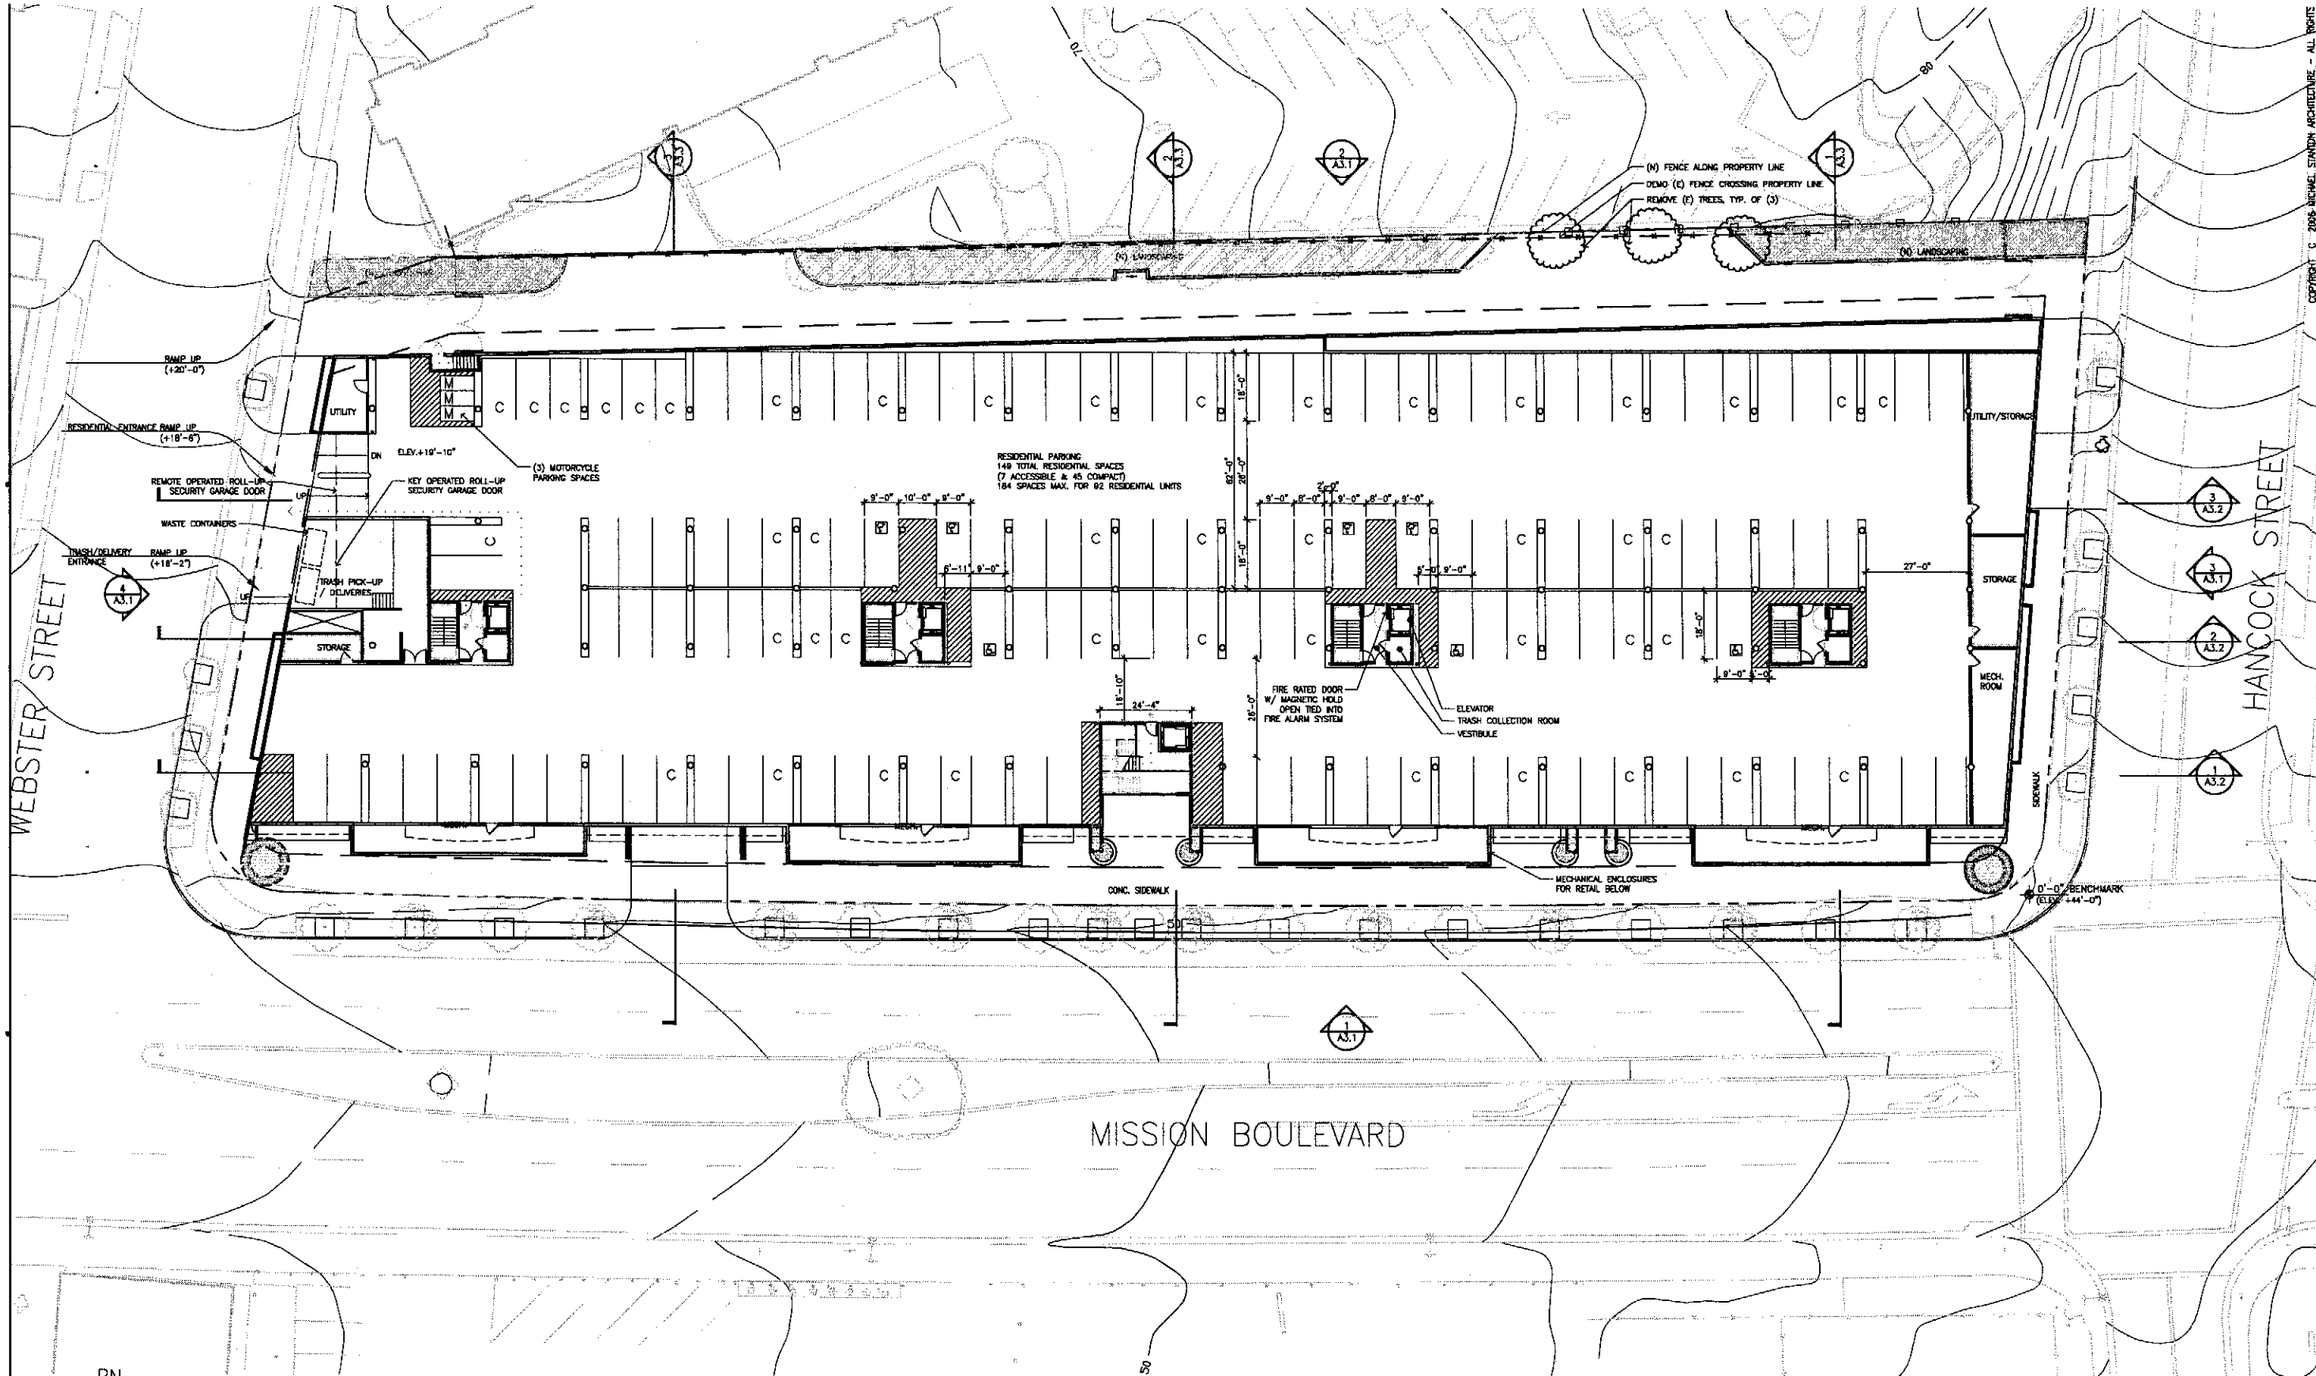

RN

1 FLOOR PLAN – RESIDENTIAL PARKING GARAGE
1" = 20'-0"

LEGEND

EGRESS PATH OF EXIT
1-HR SEPARATION
2-HR SEPARATION
3-HR SEPARATION

685 DE HARO, SUITE 300
SAN FRANCISCO, CALIFORNIA
94107-3351
T: 415.863.9500
F: 415.863.9605

COPYRIGHT © 2006 MICHAEL STANTON ARCHITECTURE – ALL RIGHTS

28000 MISSION BOULEVARD
HAYWARD, CA

FLOOR PLAN -
RESIDENTIAL PARKING LEVEL

REVISED PLANNING SUBMITTAL REVIEW SET

Date: 12/18/06	Job #: 2506
Scale: N.T.S.	Sketch #:
Drawn: KT	Check: RDH
Drawing: A2.2	