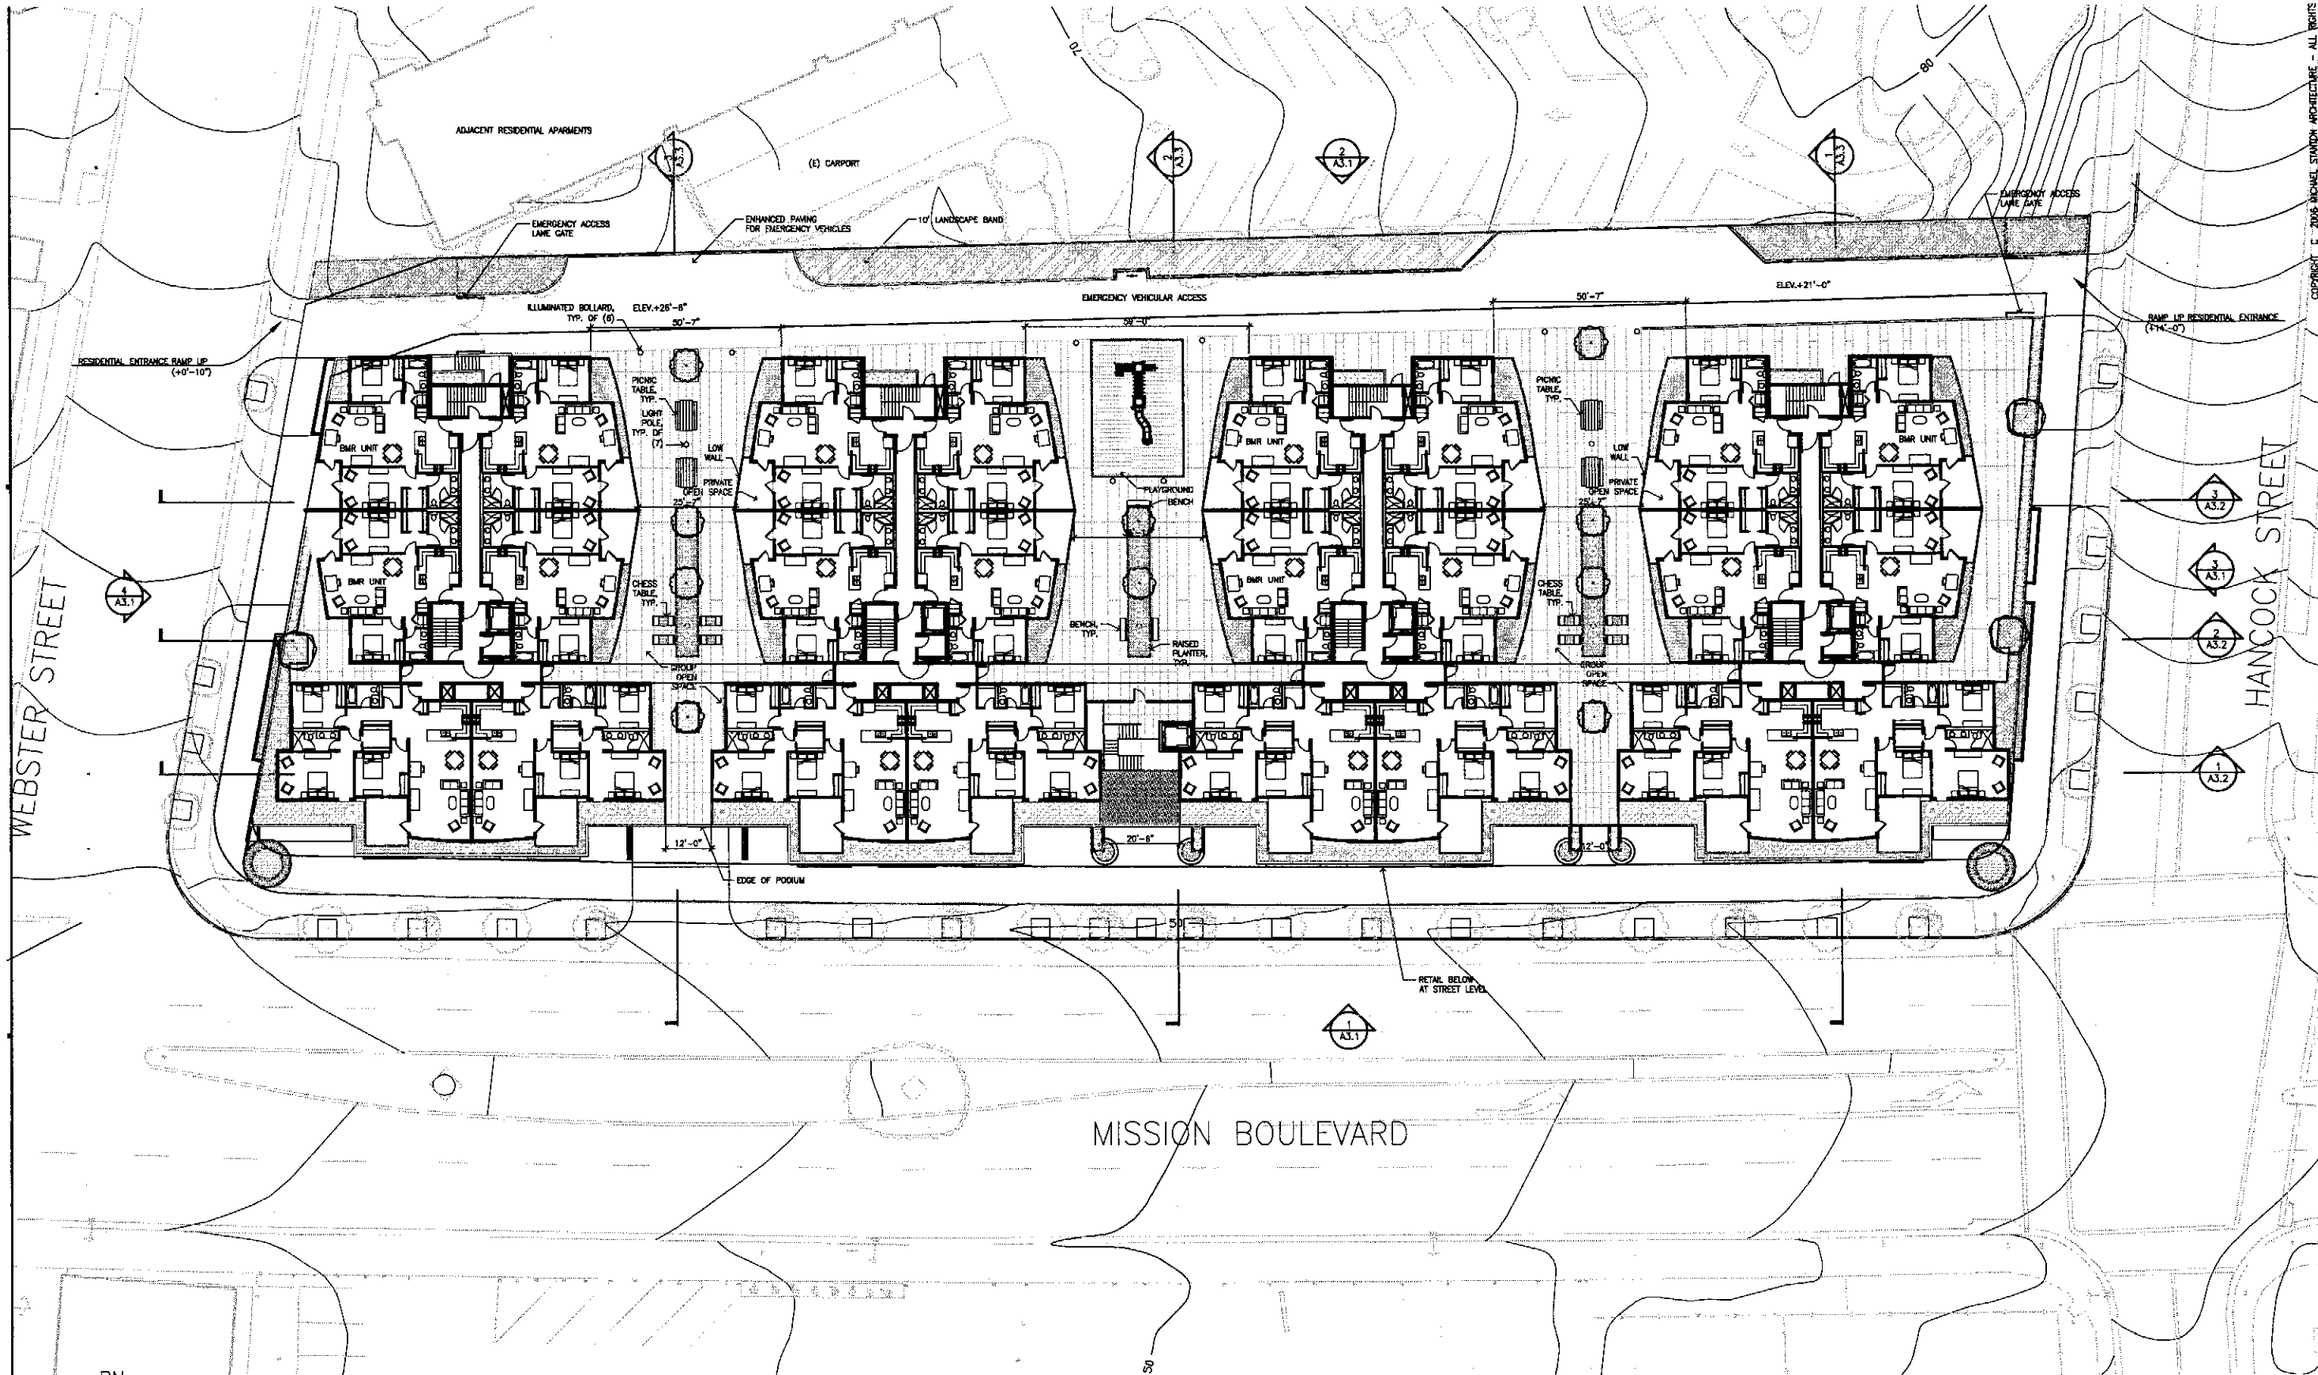

RN

1 FLOOR PLAN – RESIDENTIAL UNITS PODIUM LEVEL
1" = 20'-0"

NOTE: SEE A2.7 FOR WALL/SHAFT RATINGS & PATHS OF EGRESS FOR RESIDENTIAL UNIT LEVELS

888 DE HARO, SUITE 300
SAN FRANCISCO, CALIFORNIA
94107-2331
T: 415.869.9600
F: 415.869.9608

COPYRIGHT © 2006 MICHAEL STANDISH ARCHITECTURE – ALL RIGHTS

28000 MISSION BOULEVARD
HAYWARD, CA

FLOOR PLAN - RESIDENTIAL UNITS
PODIUM LEVEL

REVISED PLANNING SUBMITTAL REVIEW SET

Date: 12/18/06	Job #: 2506
Scale: 1"=20'-0"	Sketch #:
Drawn: KT	Check: RDH
Drawing: A2.3	