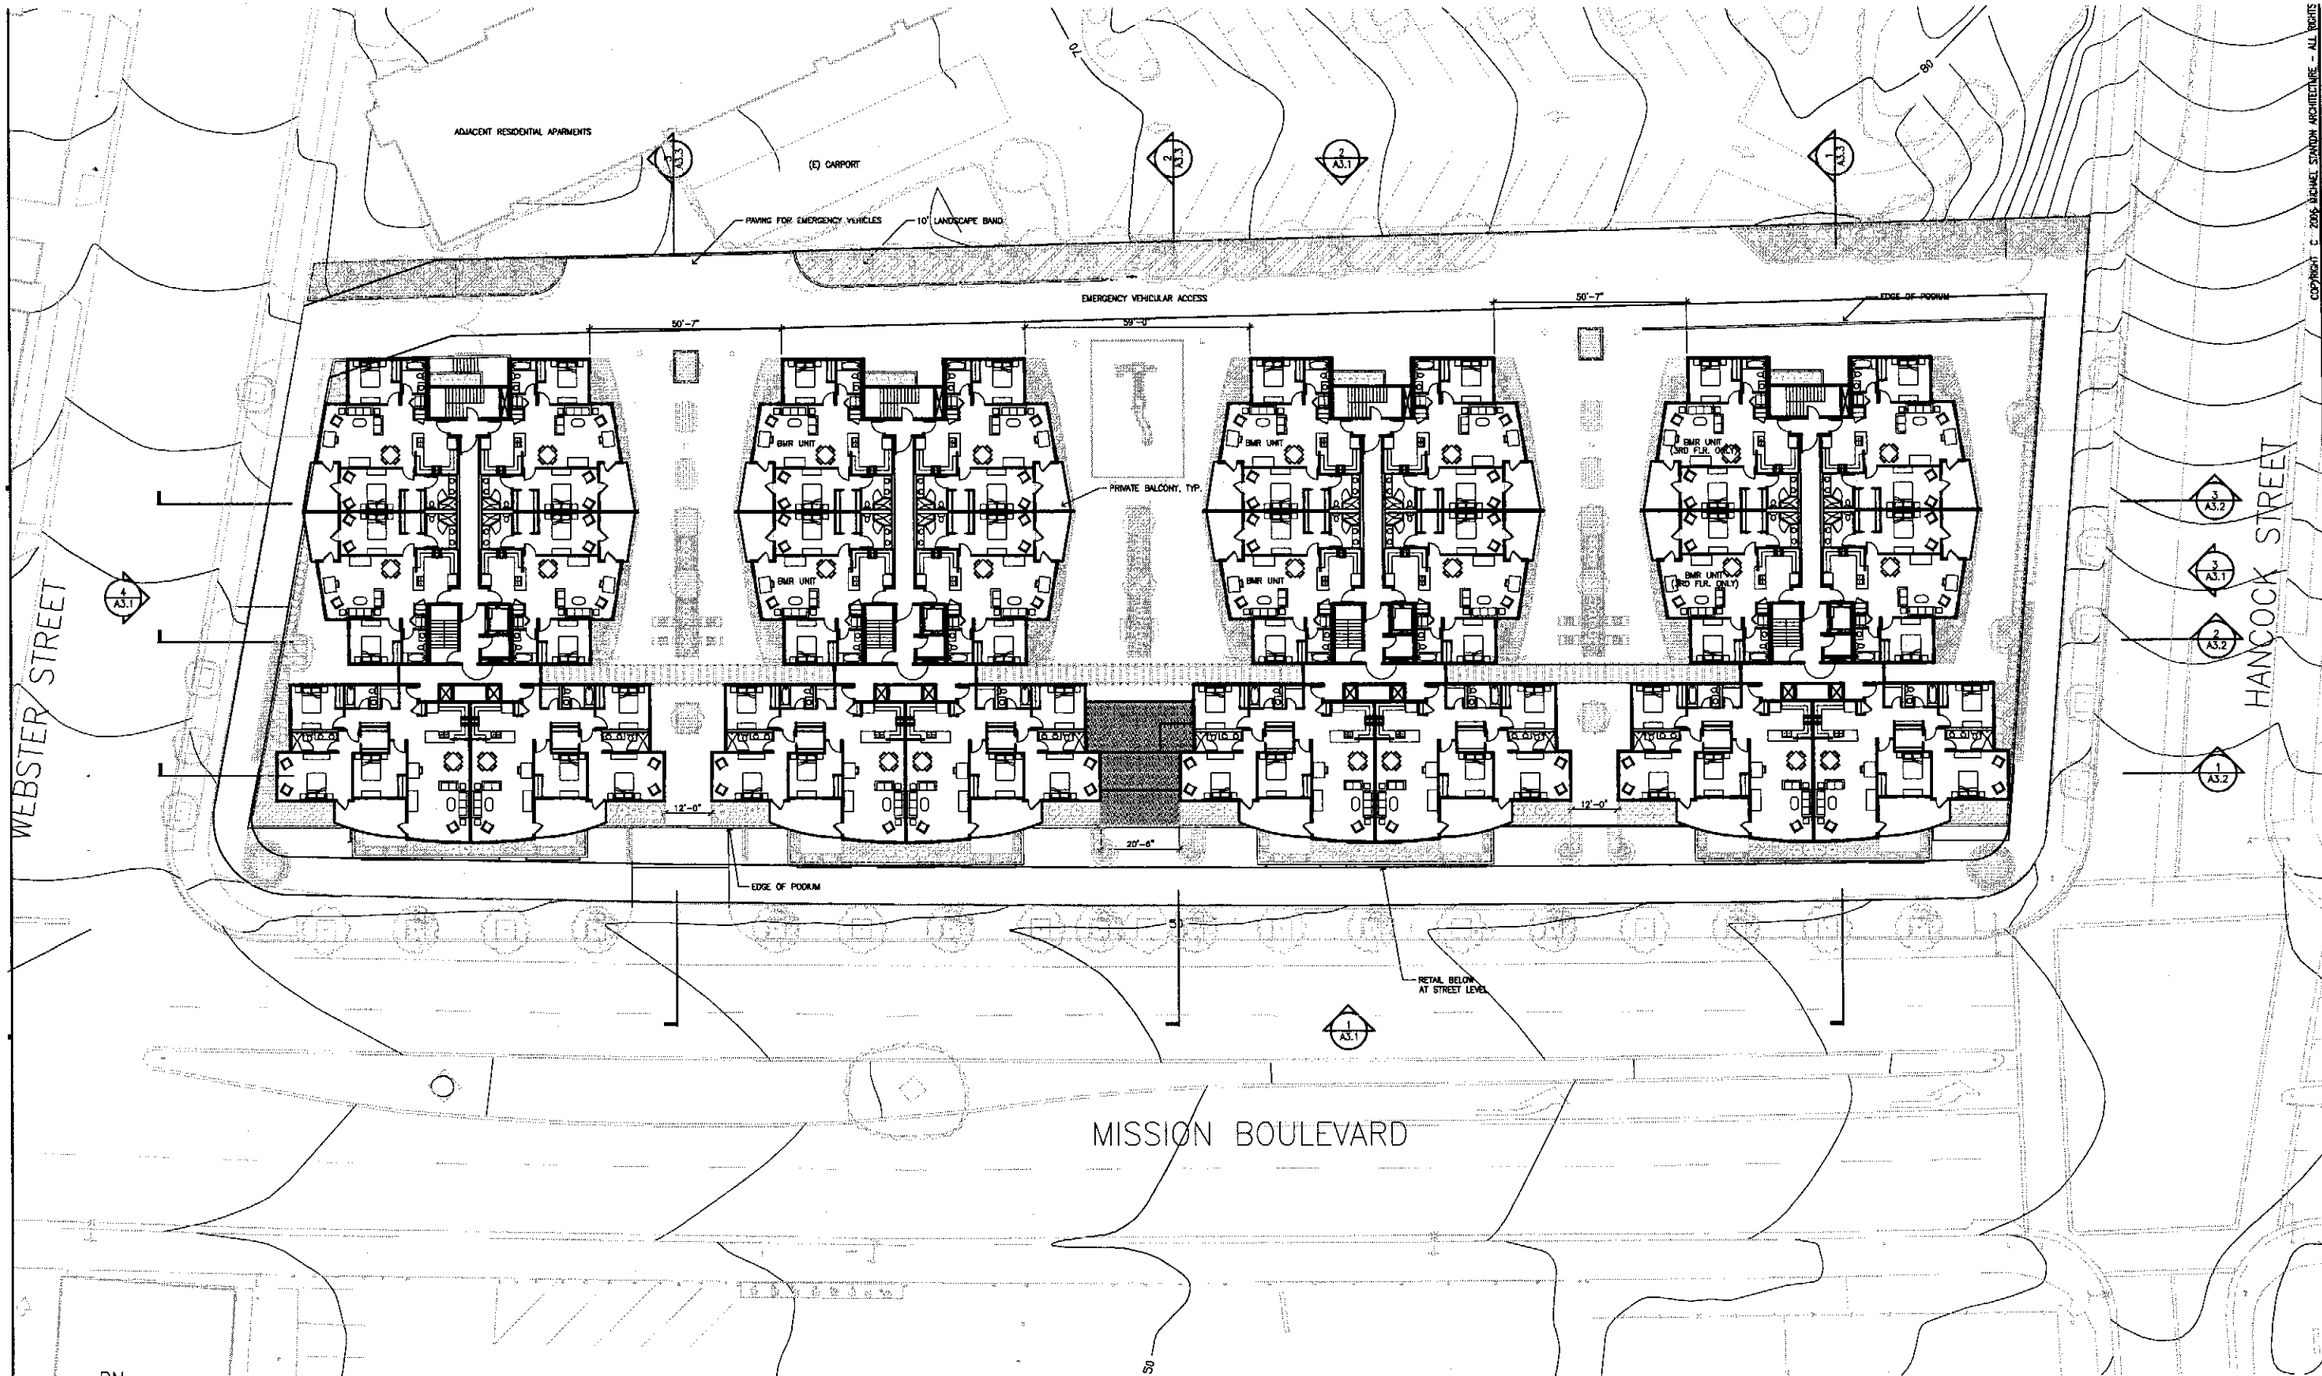

RN

1 FLOOR PLAN – RESIDENTIAL UNITS FLOORS 2 & 3
1" = 20'-0"

NOTE: SEE A2.7 FOR WALL/SHAFT RATINGS & PATHS OF EGRESS FOR RESIDENTIAL UNIT LEVELS

555 DE HARO, SUITE 300
SAN FRANCISCO, CALIFORNIA
94107-2351
T: 415.865.9000
F: 415.865.9005

COPYRIGHT © 2006 MICHAEL STANTON ARCHITECTURE – ALL RIGHTS

28000 MISSION BOULEVARD
HAYWARD, CA

FLOOR PLAN - RESIDENTIAL UNITS
LEVELS 2 & 3

REVISED PLANNING SUBMITTAL REVIEW SET

Date: 12/18/06	Job #: 2506
Scale: N.T.S.	Sketch #:
Drawn: KT	Check: RDH

Drawing:
A2.4