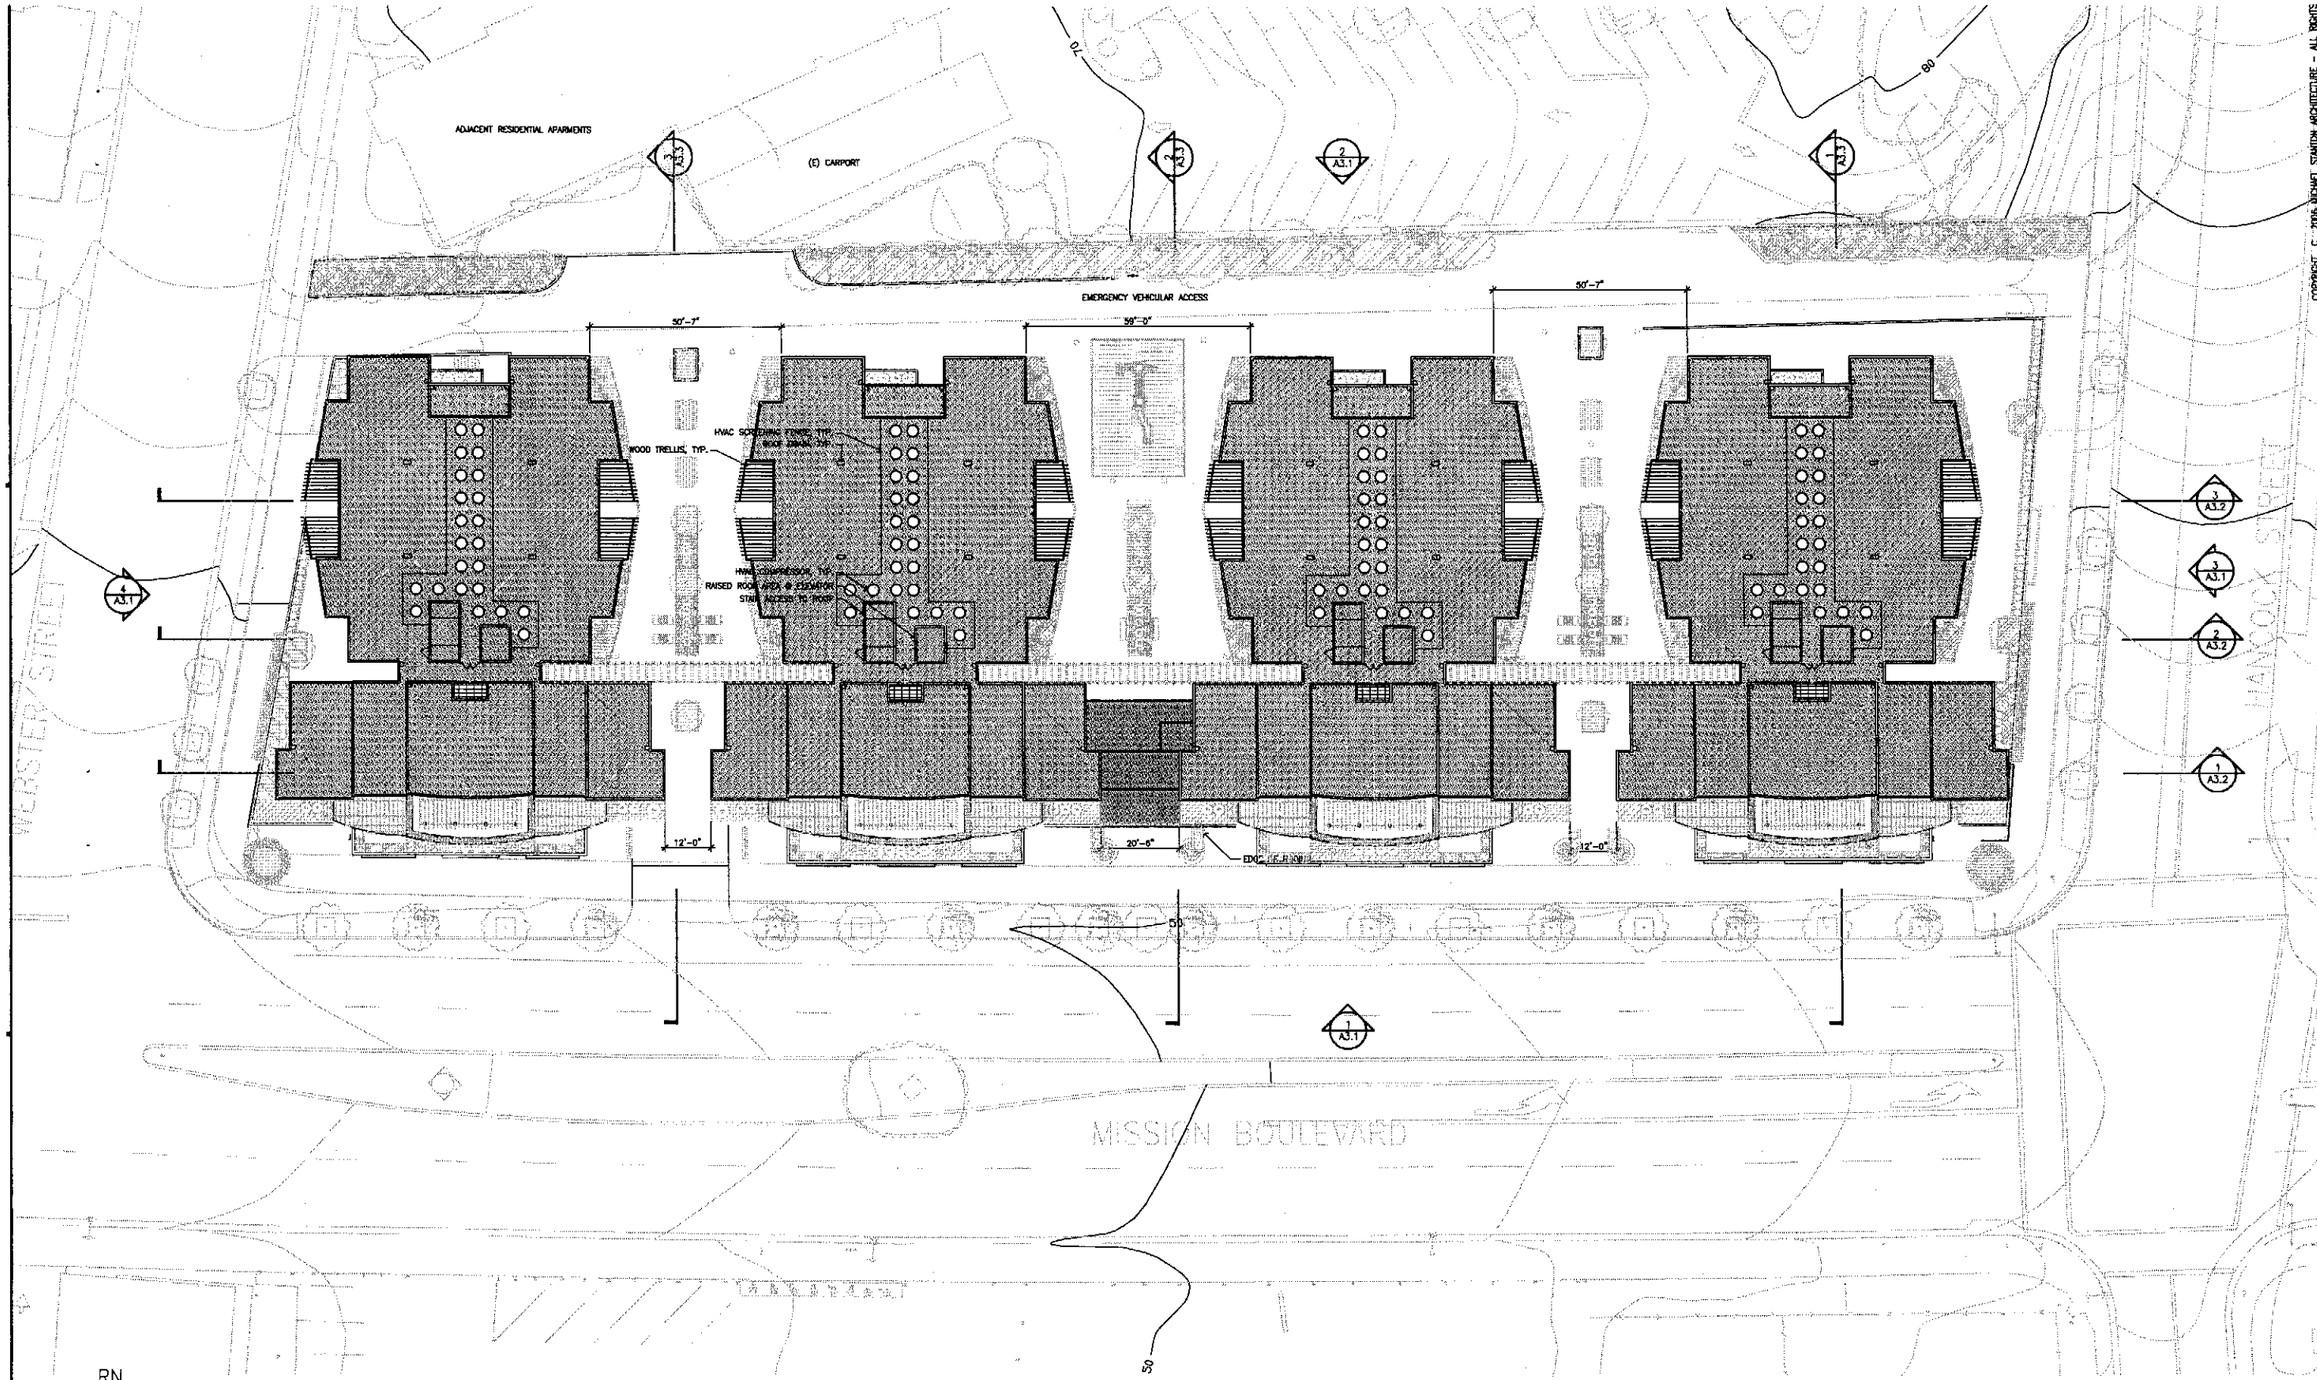

1 ROOF PLAN
1" = 20'-0"

COPYRIGHT © 2006 MICHAEL STANTON ARCHITECTURE – ALL RIGHTS

555 DE HARO, SUITE 200
SAN FRANCISCO, CALIFORNIA
94107-2351
T: 415.555.9600
F: 415.543.9600

28000 MISSION BOULEVARD
HAYWARD, CA

ROOF PLAN

REVISED PLANNING SUBMITTAL REVIEW SET

Date: 12/18/06	Job #: 2506
Scale: N.T.S.	Sketch #:
Drawn: KT	Check: RDH
Drawing: A2.6	