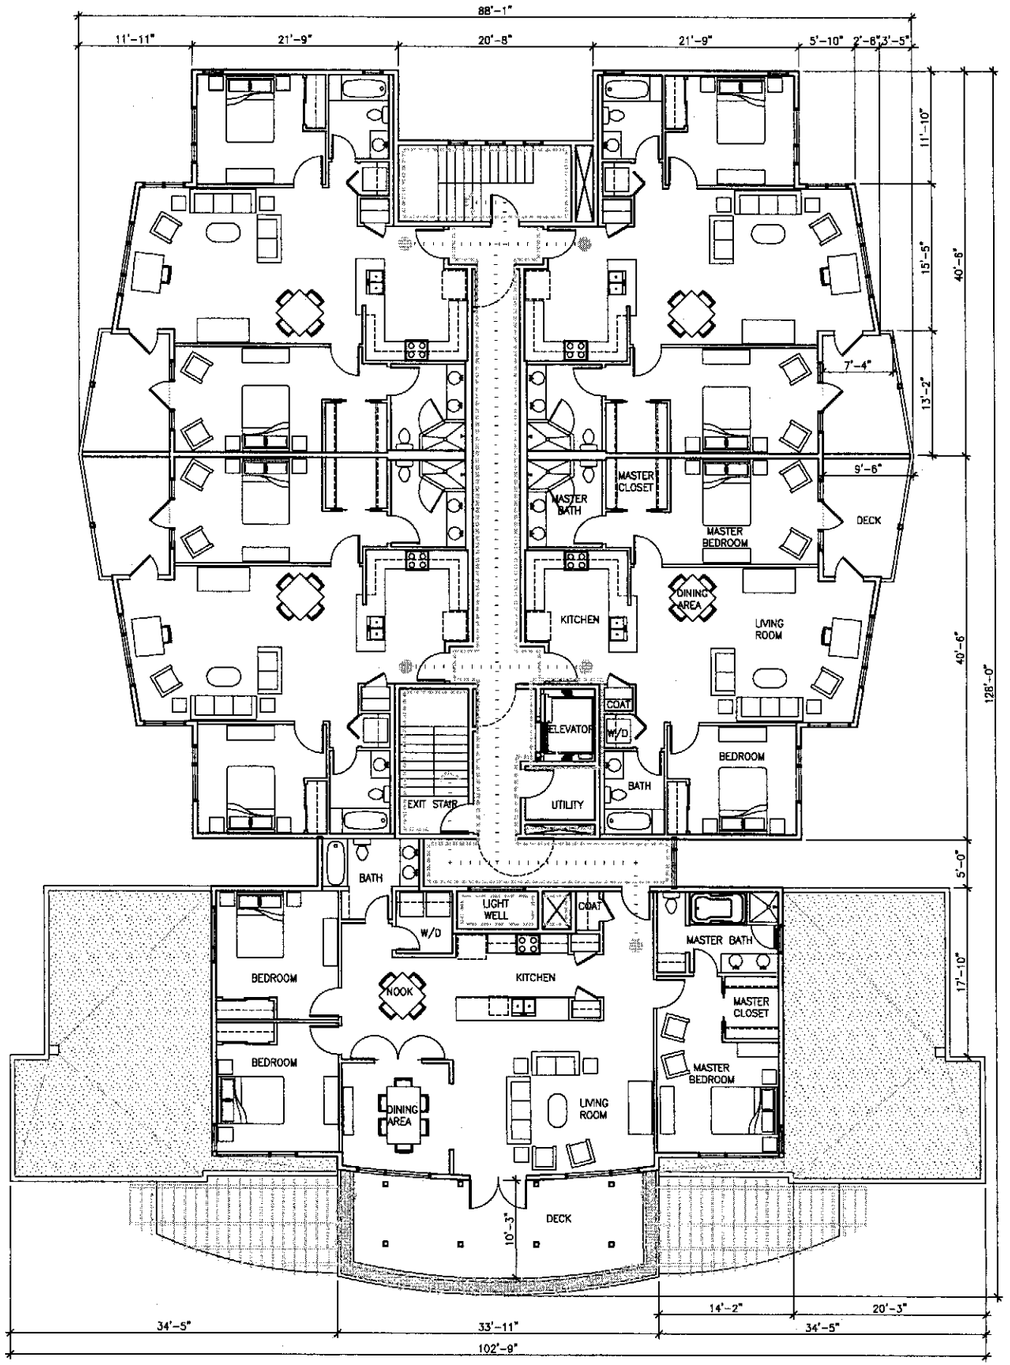

2 TYPICAL RESIDENTIAL BLOCK (FOURTH FLOOR) 7,780 S.F.
1/8"=1'-0"

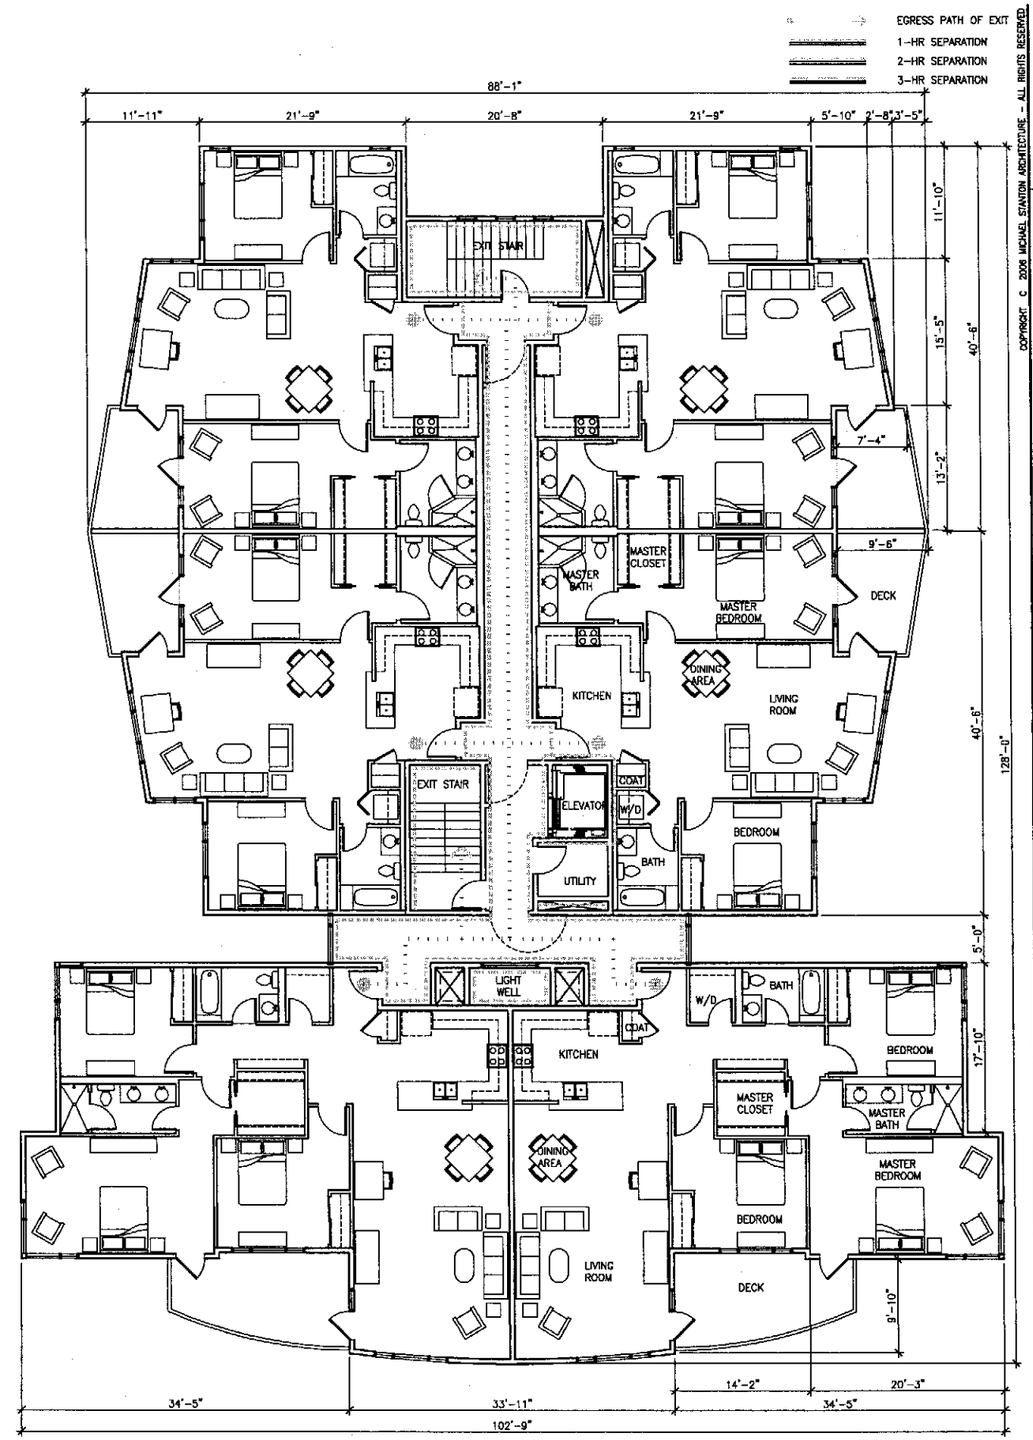

1 TYPICAL RESIDENTIAL BLOCK (SECOND FLOOR) 9,250 S.F.
1/8"=1'-0"

COPYRIGHT © 2006 MICHAEL STANTON ARCHITECTURE - ALL RIGHTS RESERVED

STANTON ARCHITECTURE
395 DE HARO, SUITE 300
SAN FRANCISCO, CALIFORNIA
94107-2351
T: 415.865.9600
F: 415.865.9602

28000 MISSION BOULEVARD
HAYWARD, CA

ENLARGED FLOOR PLANS

REVISED PLANNING SUBMITTAL REVIEW SET

Date: 12/18/06	Job #: 2506
Scale: 1/8"=1'-0"	Sketch #:
Drawn: KT	Check: RDH
Drawing: A2.7	