GENERAL
DRAWINGS AND NOTES ARE INTENDED TO DESCRIBE THE GENERAL EXTENT OF NEW CONSTRUCTION, COORDINATION W/ EXISTING CONDITIONS & TO HIGHLIGHT SPECIFIC SITUATIONS. THIS DESCRIPTION DOES NOT CONSTITUTE A FULL SUMMARY OF THE WORK REQUIRED FOR THIS PROJECT.

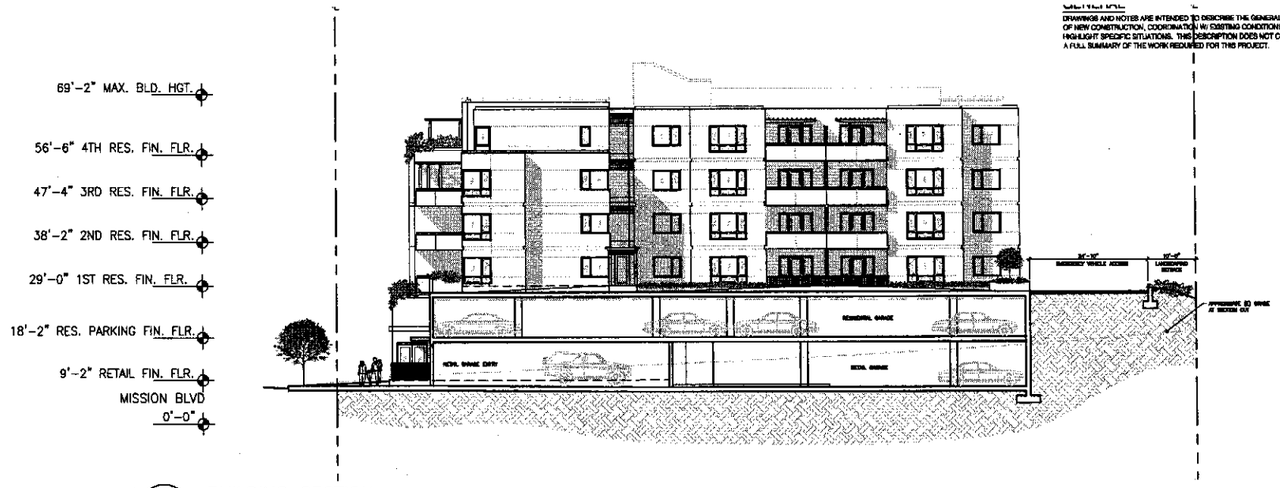

3 BUILDING SECTION
1" = 20'-0"

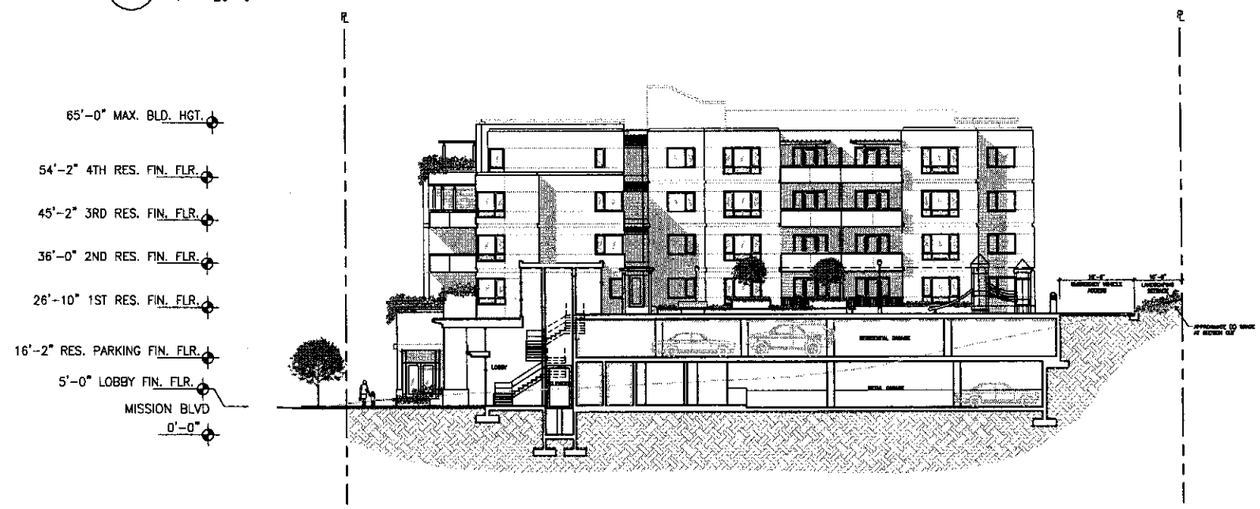

2 BUILDING SECTION
1" = 20'-0"

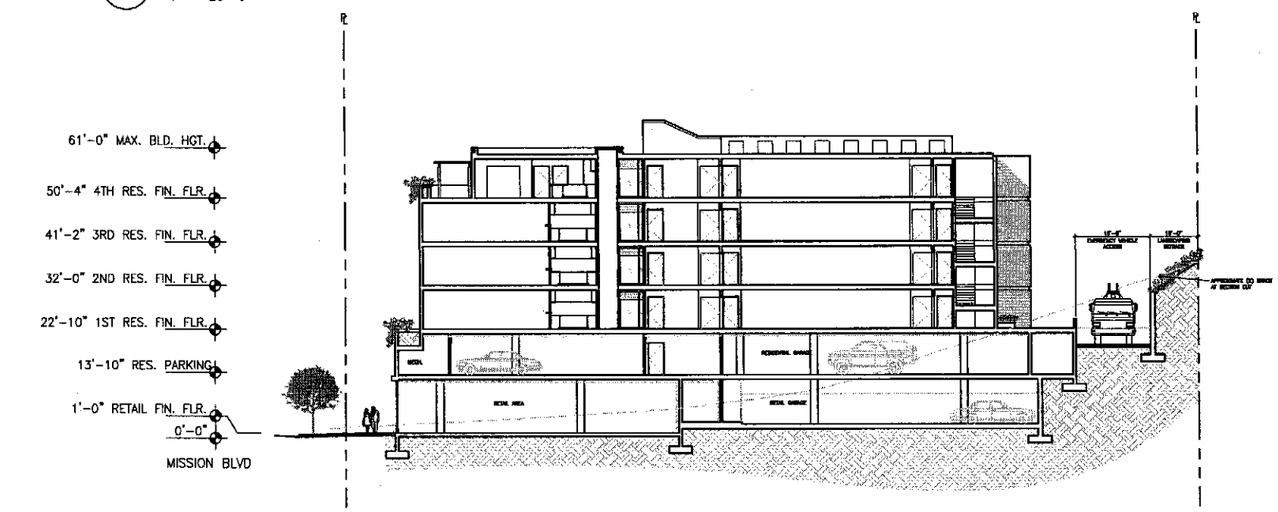

1 BUILDING SECTION

STANTON ARCHITECTURE
555 DE HARO, SUITE 300
SAN FRANCISCO, CALIFORNIA
94107-2351
T: 415.865.9600
F: 415.865.9606

COPYRIGHT © 2006 MICHAEL STANTON ARCHITECTURE - ALL RIGHTS RESERVED

28000 MISSION BOULEVARD
HAYWARD, CA

BUILDING SECTIONS

REVISED PLANNING SUBMITTAL REVIEW SET

Date: 12/18/06	Job #: 2506
Scale: N.T.S.	Sketch #:
Drawn: KT	Check: RDH

Drawing: A3.3