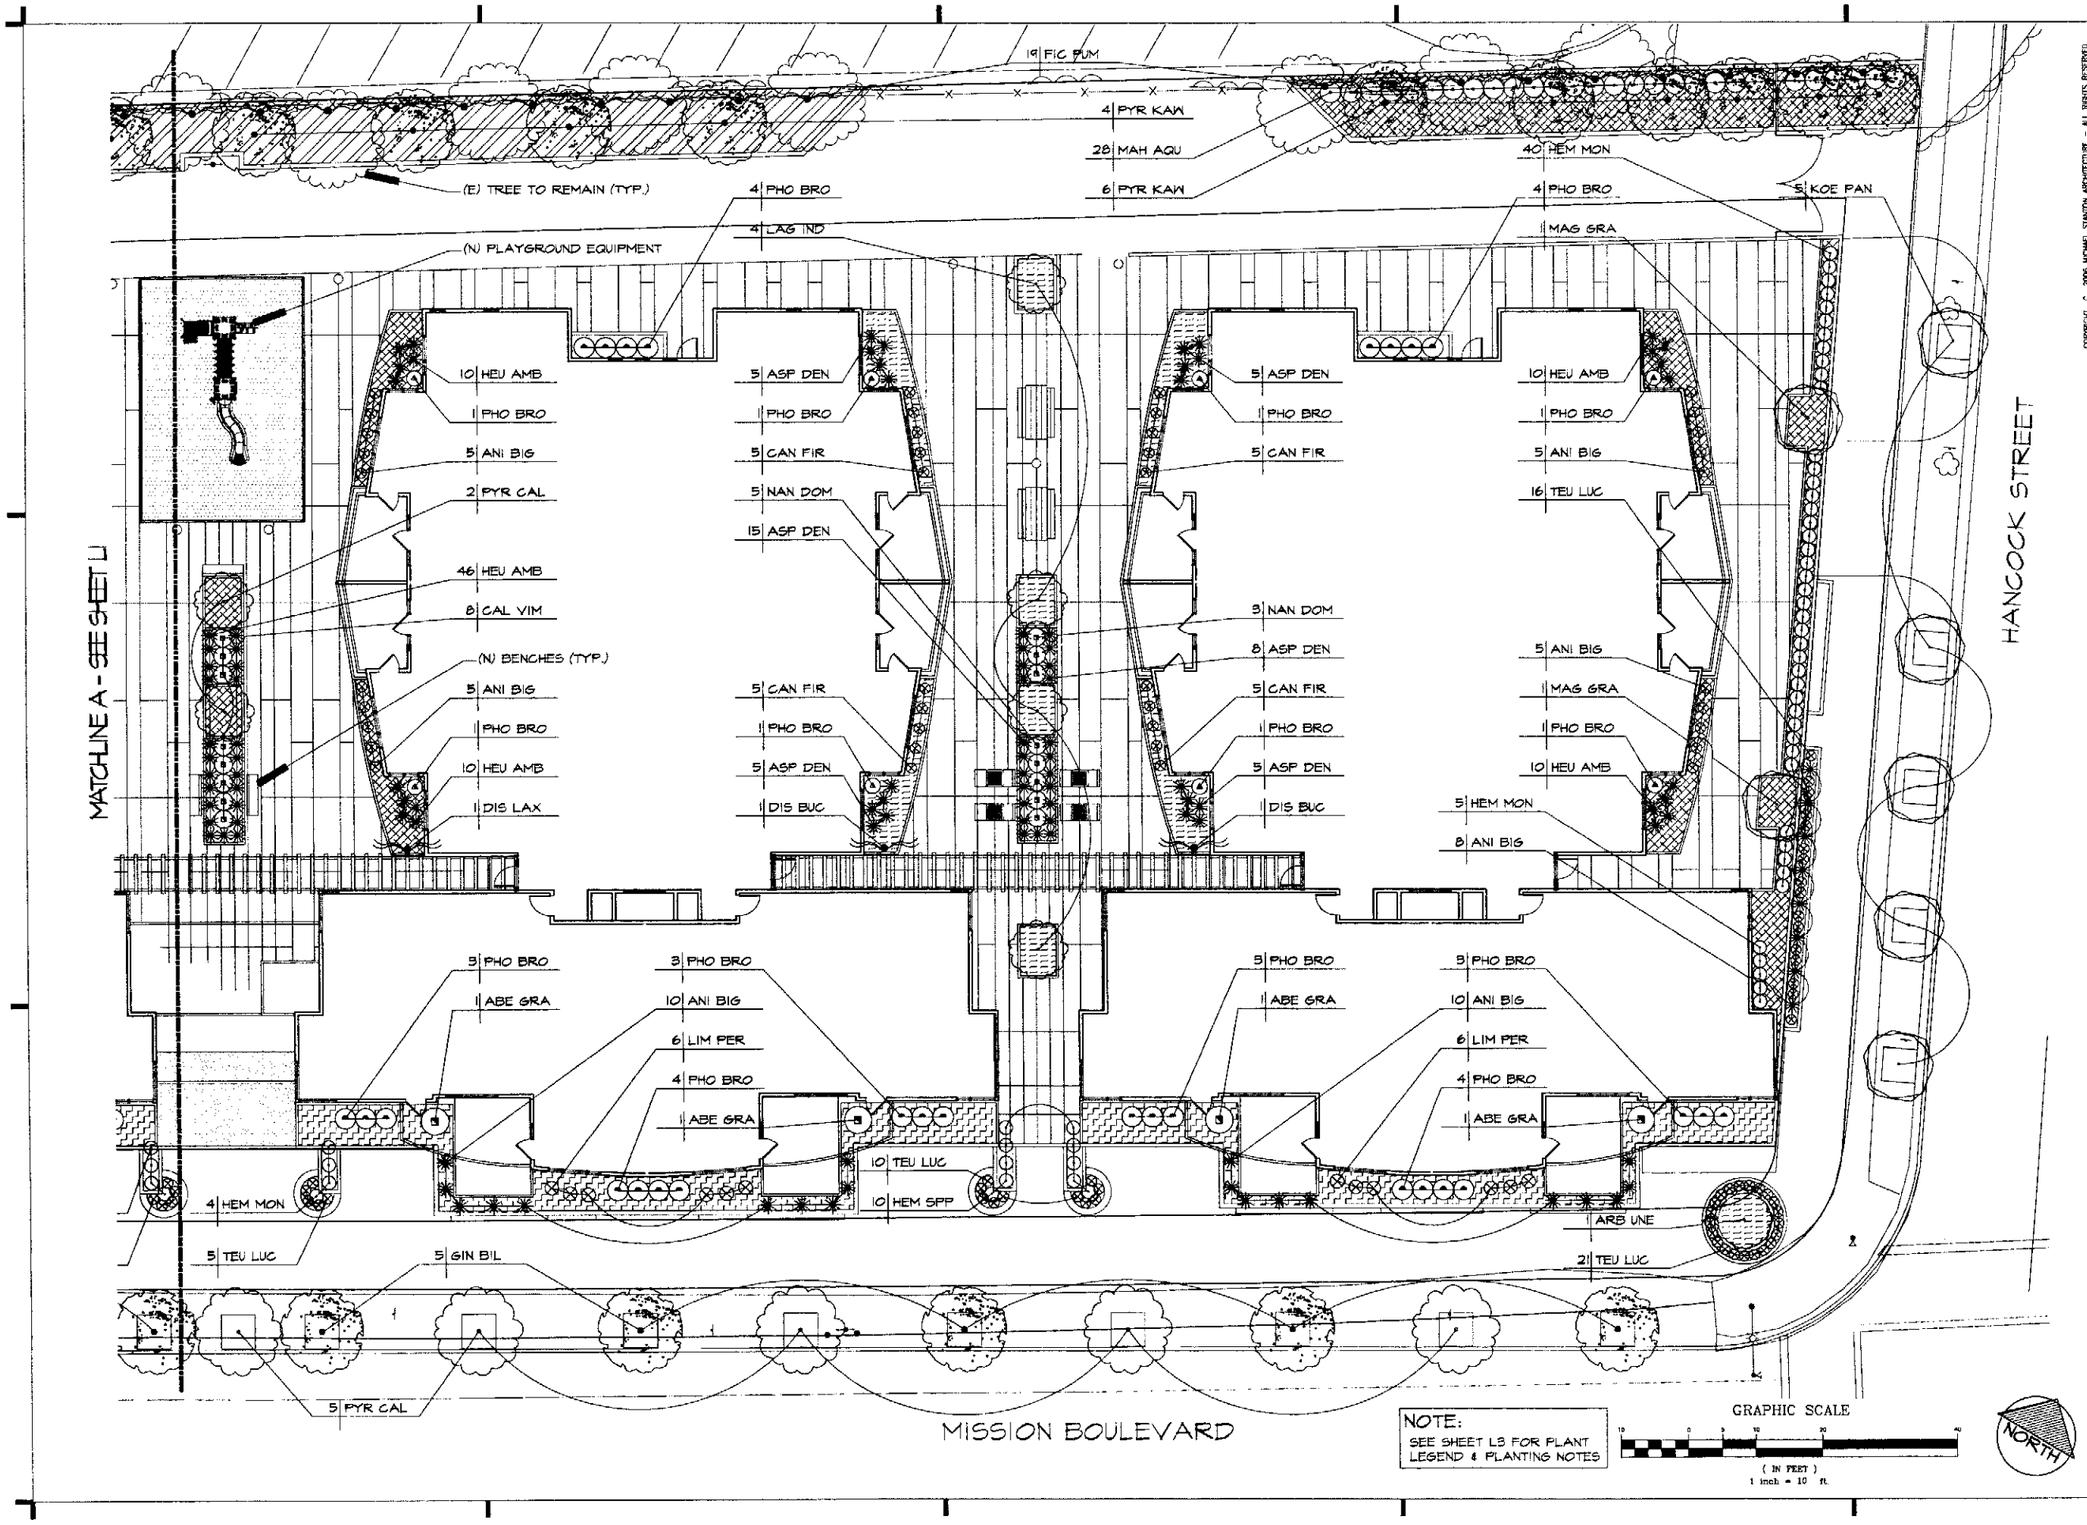

NOTE:
SEE SHEET L3 FOR PLANT LEGEND & PLANTING NOTES

STANTON ARCHITECTURE
555 DE HARO, SUITE 500
SAN FRANCISCO, CALIFORNIA
94107-2381
T: 415.865.9600
F: 415.865.9606

LANDARC Associates Inc.
913 Willow Street Suite 101
San Jose, CA 95125
RLA # 3980
t: 408.292.2196 f: 408.292.4542
www.landarcassociates.com

COPYRIGHT © 2006 MICHAEL STANTON ARCHITECTURE - ALL RIGHTS RESERVED

LICENSED LANDSCAPE ARCHITECT
SCOTT T. FORNACHE
Cert. No. 3980
Registered Date 9/30/2008
Revised Date 12/11/2006
Date
STATE OF CALIFORNIA

28000 MISSION BOULEVARD
HAYWARD, CA

PLANTING PLAN B
STREET LEVEL & SECOND FLOOR PLANTING
REVISED PLANNING SUBMITTAL REVIEW SET

Date: 12/18/06	Job #: 2506
Scale: 1"=10'-0"	Sketch #:
Drawn: SBW	Check: STW
Drawing:	

RECEIVED
DEC 20 2006
PLANNING DIVISION