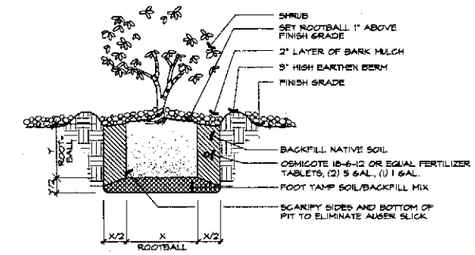

B SHRUB PLANTING DETAILS SCALE: NTS

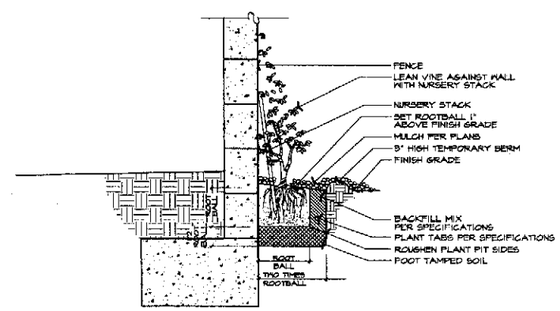

D VINE ON WALL SCALE: NTS

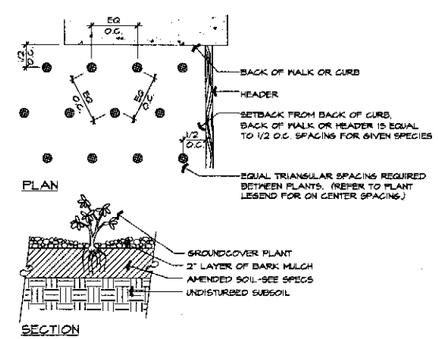

C GROUND COVER SCALE: NTS

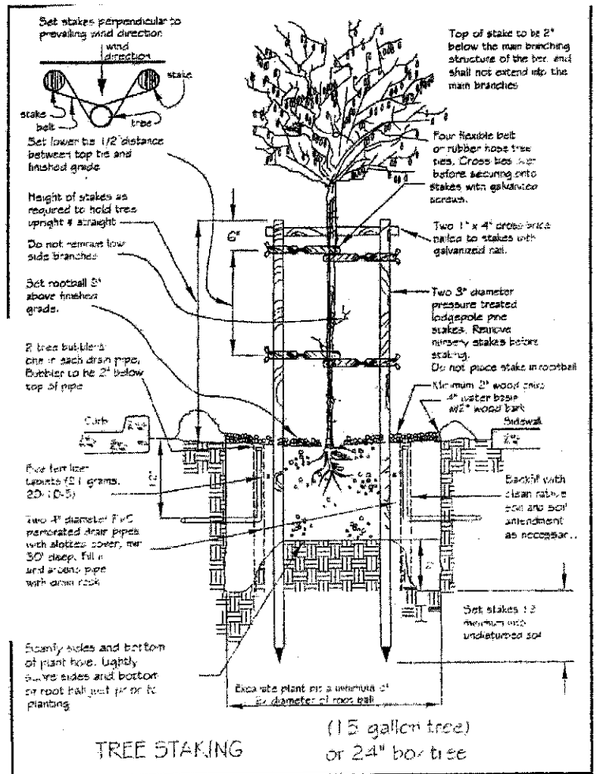

CITY OF HAYWARD ENGINEERING DIVISION		STREET TREE PLANTING	DWG. NO. SD-122
DRAWN BY: A. MORALES	DATE: MAY 7, 2002		FILE 9-25-02
CHECKED BY:	SCALE: NONE		SH. 1 of 2
REVISED BY:	APPROVED BY:		
CITY ENGINEER	DIR. PUBLIC WORKS		

A CITY STANDARD TREE PLANTING SCALE: NTS

COPYRIGHT © 2006 MICHAEL STANTON ARCHITECTURE – ALL RIGHTS RESERVED

STANTON ARCHITECTURE
555 DE HARO, SUITE 500
SAN FRANCISCO, CALIFORNIA
94107-2351
T: 415.865.4800
F: 415.865.4808

LANDARC Associates Inc.
913 Willow Street Suite 101
San Jose, CA 95125
RLA # 3980
t: 408.292.2196 f: 408.292.4542
www.landarcassociates.com

LICENSED LANDSCAPE ARCHITECT
SCOTT T. FORNOVA
Cert. No. 3480
Signature
9/30/2008
Renewal Date
12/11/2006
Date
STATE OF CALIFORNIA

28000 MISSION BOULEVARD
HAYWARD, CA

PLANTING DETAILS

REVISED PLANNING SUBMITTAL REVIEW SET

Date: 12/18/06	Job #: 2506
Scale:	Sketch #:
Drawn: SBW	Check: STW
Drawing: L4	