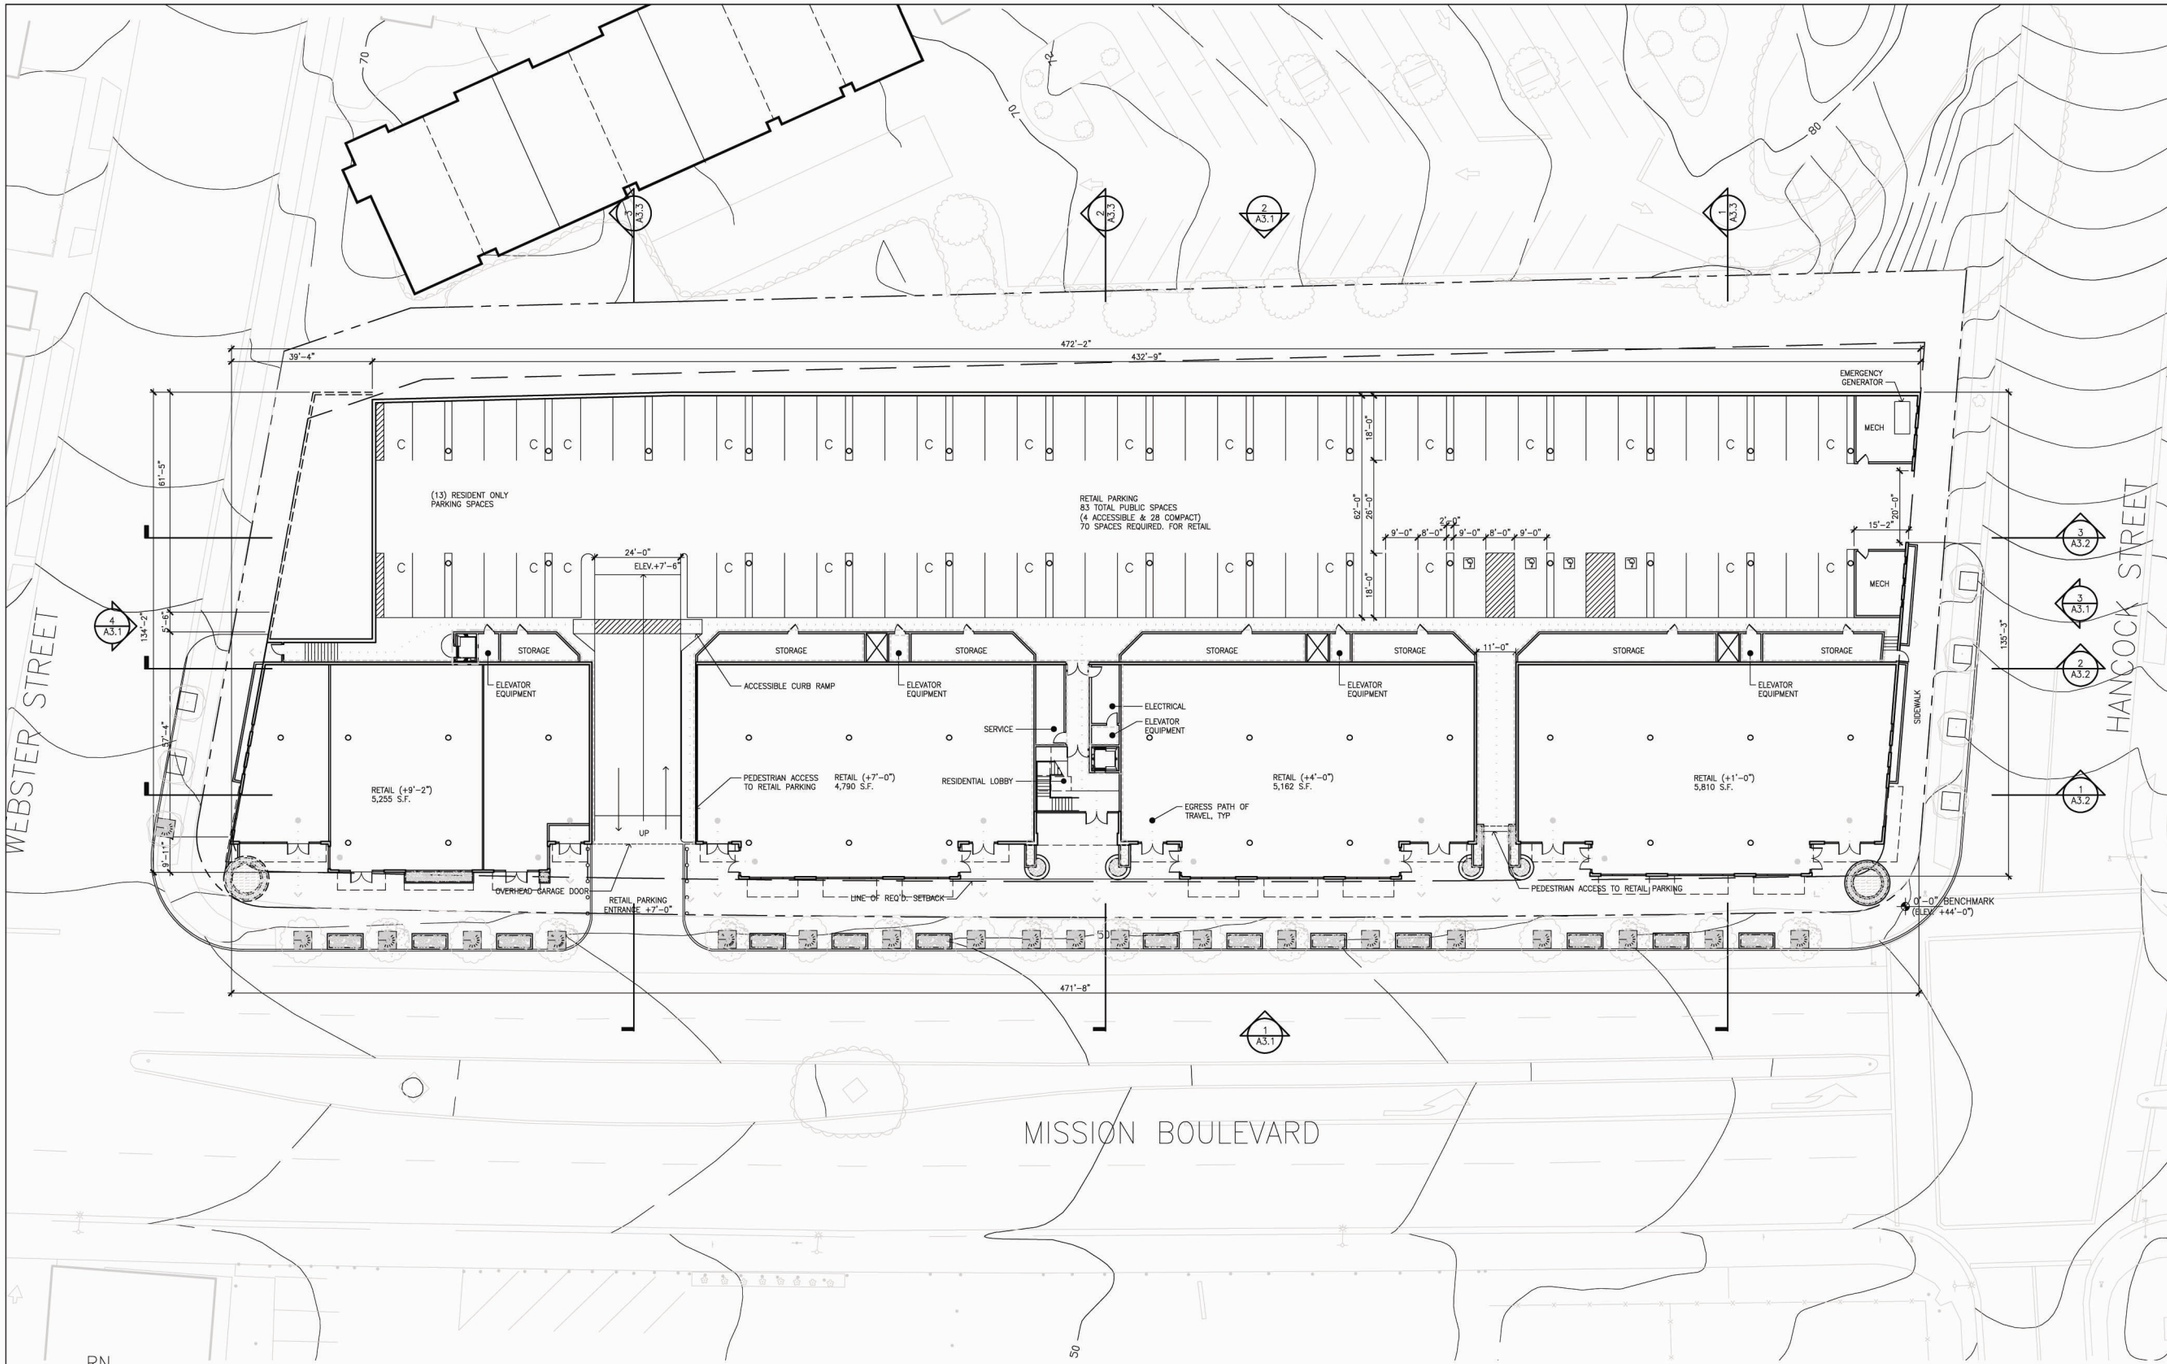

RN

1 FLOOR PLAN – RETAIL PARKING GARAGE
1" = 20'-0"

1"=20'-0"
0' 5' 10' 20' 40'

LEGEND

- EGRESS PATH OF EXIT
- 1-HR SEPARATION
- 2-HR SEPARATION
- 3-HR SEPARATION

STANTON ARCHITECTURE
555 DE HARO, SUITE 300
SAN FRANCISCO, CALIFORNIA
94107-2351
T: 415.865.9600
F: 415.865.9608

COPYRIGHT © 2007 MICHAEL STANTON ARCHITECTURE – ALL RIGHTS RESERVED

28000 MISSION BOULEVARD
HAYWARD, CA

FLOOR PLAN - RETAIL LEVEL

REVISED PLANNING SUBMITTAL REVIEW SET

Date: 04 APR 07	Job #: 2506
Scale: AS NOTED	
Drawn: KT	Check: RDH

Drawing: A2.1