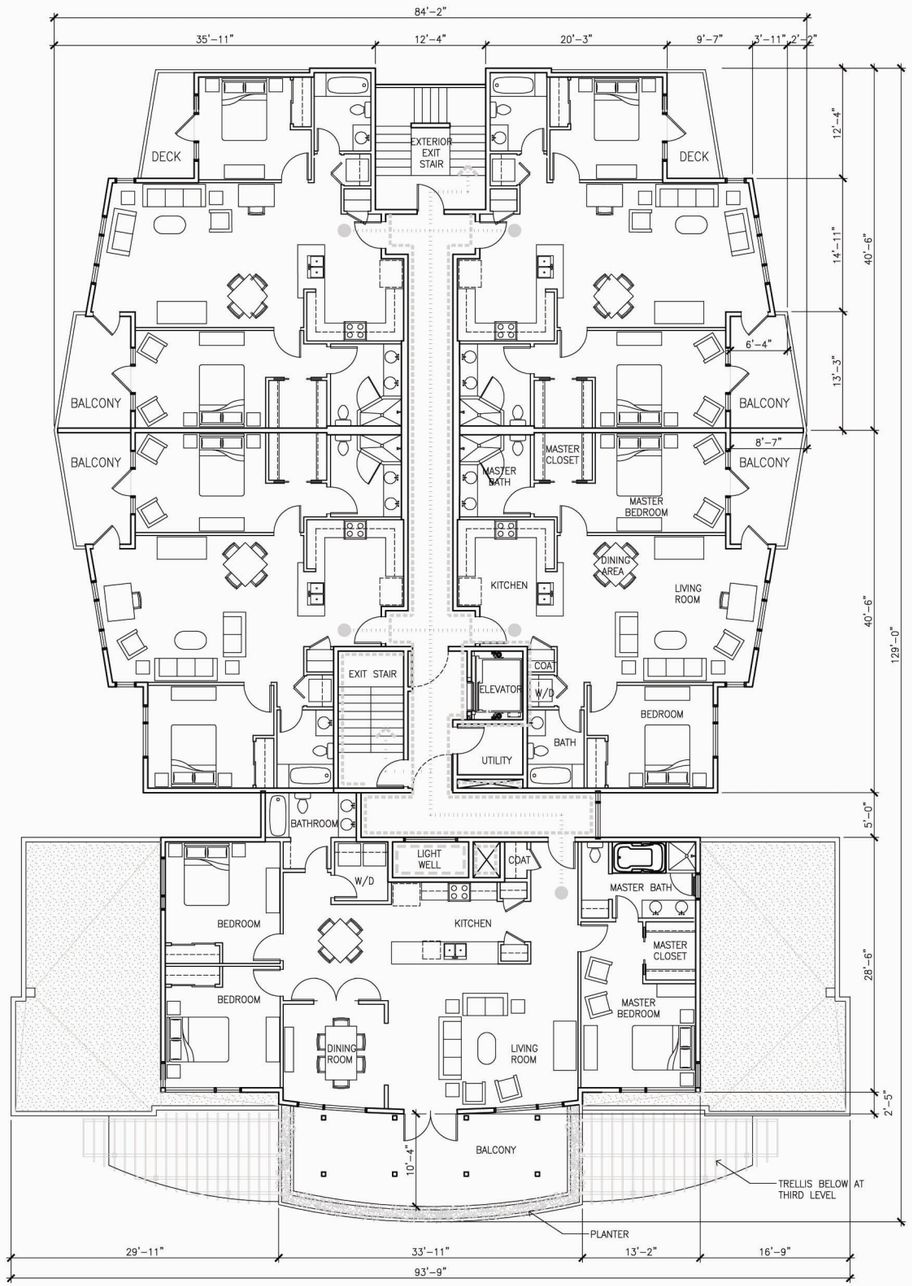

2 TYPICAL RESIDENTIAL BLOCK (FOURTH FLOOR) 7,275 S.F. 1/8"=1'-0"

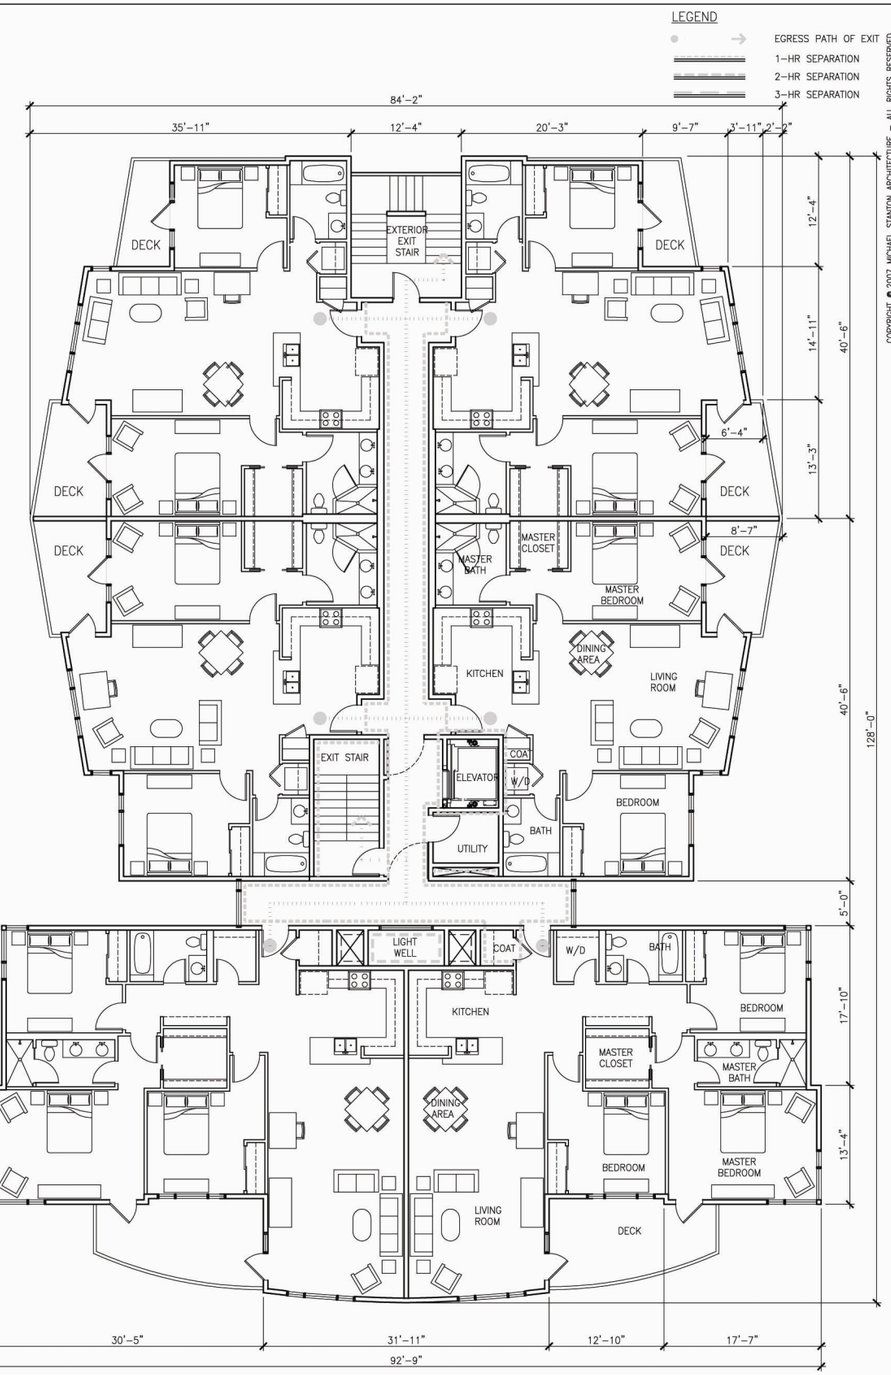

1 TYPICAL RESIDENTIAL BLOCK (SECOND LEVEL)
(FIRST AND THIRD LEVELS SIMILAR) 8,520 S.F. 1/8"=1'-0"

LEGEND

- EGRESS PATH OF EXIT
- 1-HR SEPARATION
- 2-HR SEPARATION
- 3-HR SEPARATION

STANTON ARCHITECTURE

555 DE HARO, SUITE 300
SAN FRANCISCO, CALIFORNIA
94107-2351
T: 415.865.9500
F: 415.865.9508

COPYRIGHT © 2007 MICHAEL STANTON ARCHITECTURE – ALL RIGHTS RESERVED

28000 MISSION BOULEVARD
HAYWARD, CA

ENLARGED FLOOR PLANS

REVISED PLANNING SUBMITTAL REVIEW SET

Date: 04 APR 07	Job #: 2506
Scale: AS NOTED	
Drawn: KT	Check: AB
Drawing: A2.7	