GENERAL

DRAWINGS AND NOTES ARE INTENDED TO DESCRIBE THE GENERAL EXTENT OF NEW CONSTRUCTION, COORDINATION W/ EXISTING CONDITIONS & TO HIGHLIGHT SPECIFIC SITUATIONS. THIS DESCRIPTION DOES NOT CONSTITUTE A FULL SUMMARY OF THE WORK REQUIRED FOR THIS PROJECT.

5 REAR ELEVATION
1" = 20'-0"

0' 5' 10' 20' 40' 1"=20'-0"

3 HANCOCK STREET ELEVATION
1" = 20'-0"

0' 5' 10' 20' 40' 1"=20'-0"

4 WEBSTER STREET ELEVATION
1" = 20'-0"

0' 5' 10' 20' 40' 1"=20'-0"

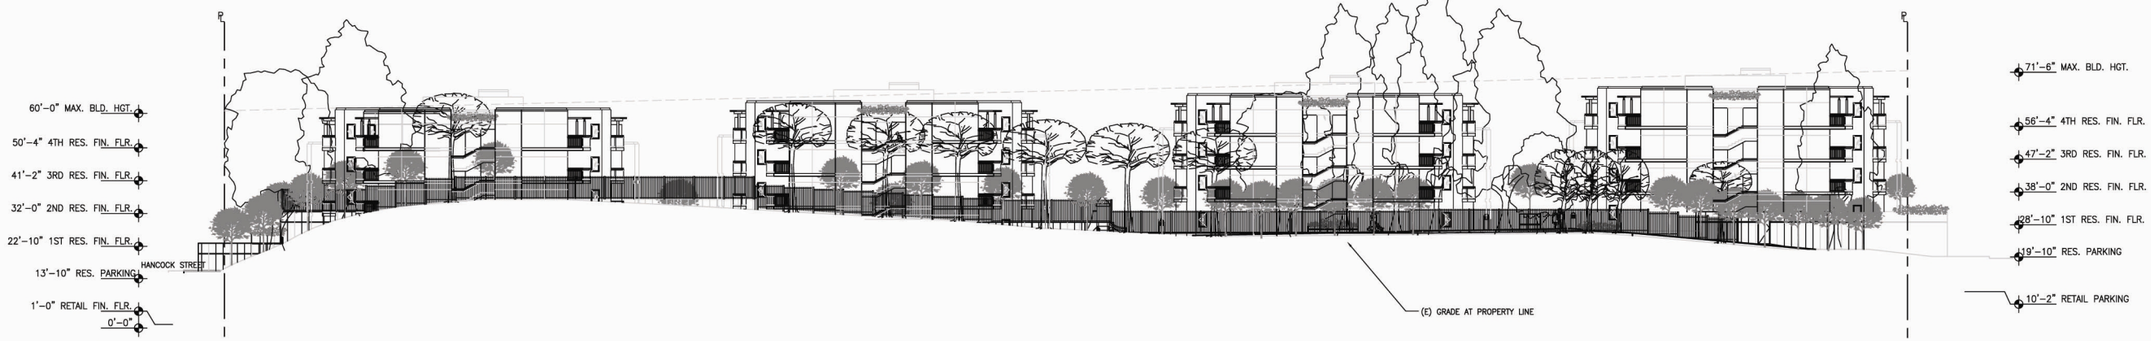

2 REAR ELEVATION FROM ADJACENT PROPERTY
1" = 20'-0"

0' 5' 10' 20' 40' 1"=20'-0"

1 MISSION STREET ELEVATION
1" = 20'-0"

0' 5' 10' 20' 40' 1"=20'-0"

REFER TO SHEET A3.4 FOR ENLARGED ELEVATION INDICATING TYPICAL FINISH MATERIALS

F:\2506\DWG\2506-A31.DWG — Dec 17, 2006 — 17:14:55 — RYANH

COPYRIGHT © 2007 MICHAEL STANTON ARCHITECTURE – ALL RIGHTS RESERVED

STANTON ARCHITECTURE
555 DE HARO, SUITE 300
SAN FRANCISCO, CALIFORNIA
94107-2351
T: 415.865.9600
F: 415.865.9608

28000 MISSION BOULEVARD
HAYWARD, CA

EXTERIOR ELEVATIONS

REVISED PLANNING SUBMITTAL REVIEW SET

Date: 04 APR 07	Job #: 2506
Scale: AS NOTED	
Drawn: CAC	Check: RDH

Drawing:

A3.1