3 BUILDING SECTION
1/16"=1'-0"

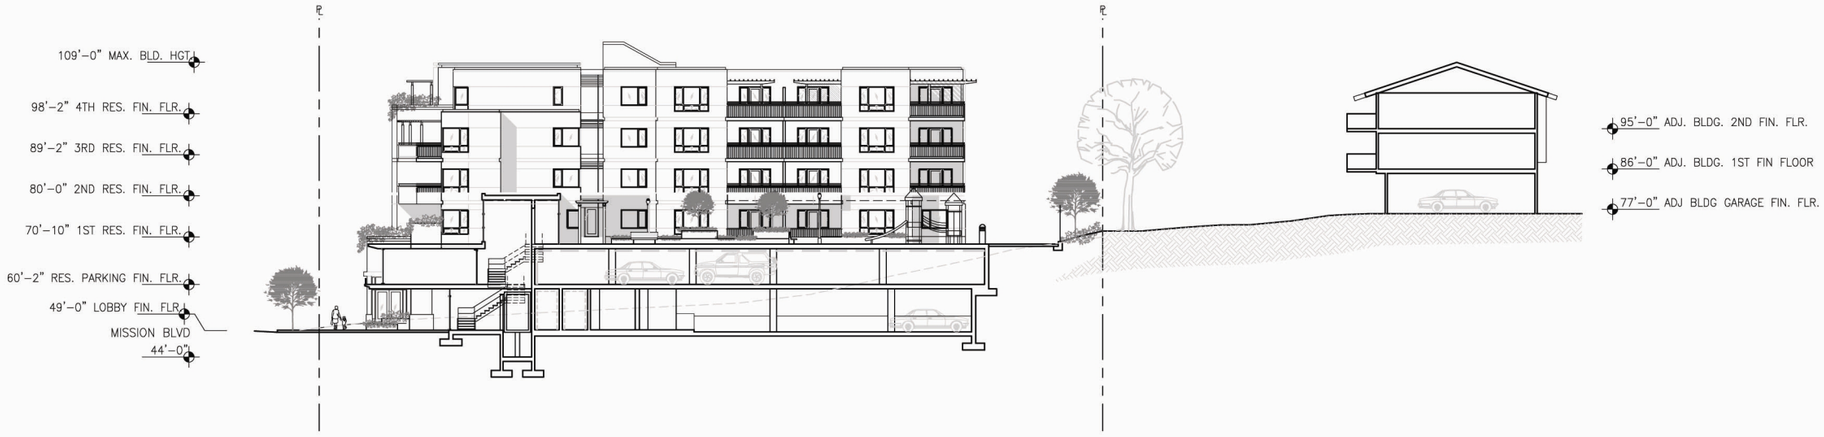

2 BUILDING SECTION
1/16"=1'-0"

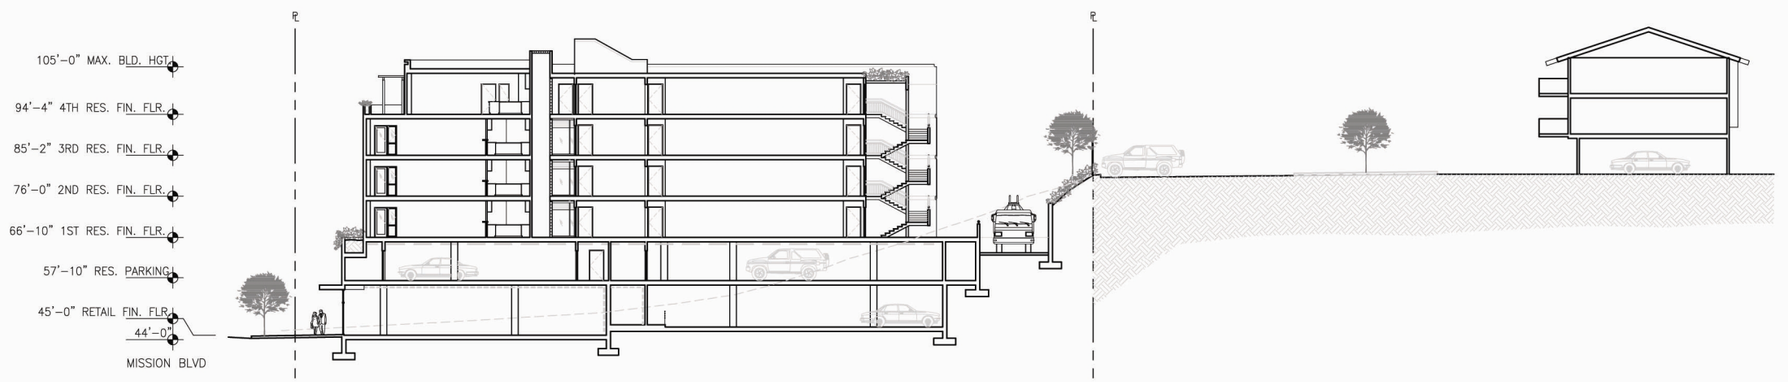

1 BUILDING SECTION
1/16"=1'-0"

GENERAL

DRAWINGS AND NOTES ARE INTENDED TO DESCRIBE THE GENERAL EXTENT OF NEW CONSTRUCTION, COORDINATION W/ EXISTING CONDITIONS & TO HIGHLIGHT SPECIFIC SITUATIONS. THIS DESCRIPTION DOES NOT CONSTITUTE A FULL SUMMARY OF THE WORK REQUIRED FOR THIS PROJECT.

COPYRIGHT © 2007 MICHAEL STANTON ARCHITECTURE - ALL RIGHTS RESERVED

STANTON ARCHITECTURE
555 DE HARO, SUITE 300
SAN FRANCISCO, CALIFORNIA
94107-2351
T: 415.865.9600
F: 415.865.9608

28000 MISSION BOULEVARD
HAYWARD, CA

BUILDING SECTIONS

REVISED PLANNING SUBMITTAL REVIEW SET

Date: 04 APR 07 | Job #: 2506
Scale: AS NOTED
Drawn: CAC | Check: RDH
Drawing:
A3.3