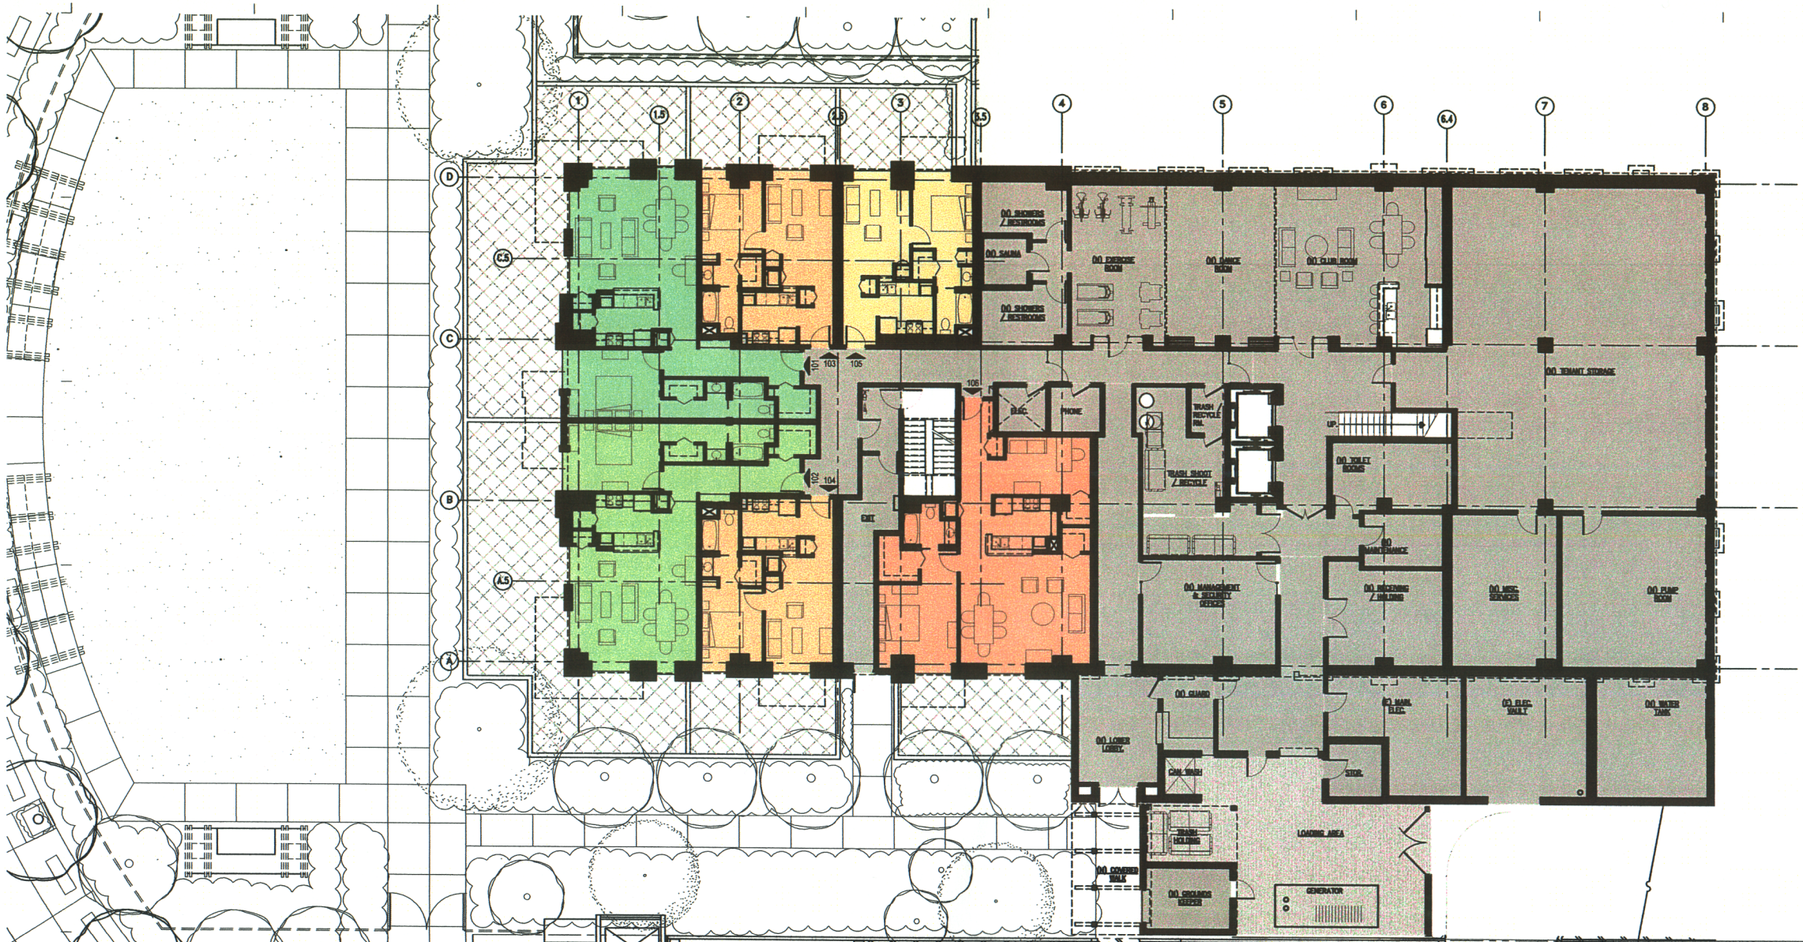

PLAZA LEVEL FLOOR PLAN
1/8" = 1'-0" (1)

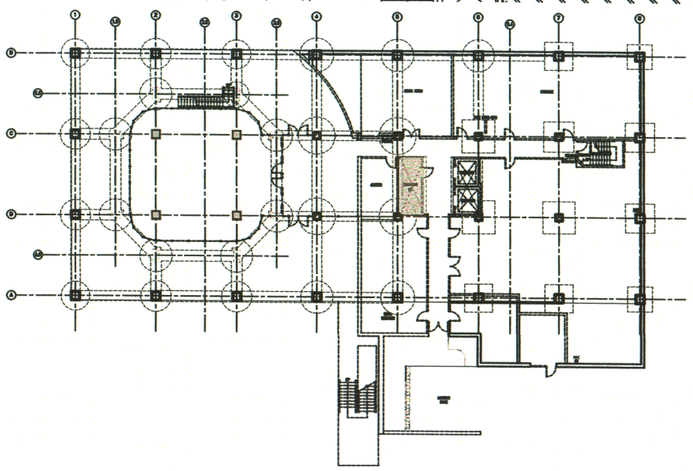

PLAZA LEVEL DEMOLITION PLAN
1/16" = 1'-0" (2)

Centennial Tower

Housing Conversion & Structural Reinforcing

City Center Drive
Hayward, CA

Schematic Design Set

FIME

FIELD MONSEOM EGHERT | ARCHITECTURE + DESIGN
[illegible] MONTGOMERY STREET, SAN FRANCISCO, CALIFORNIA
[illegible]

FieldMonsonEbert ©2003

Issues	Date
DEVELOPMENT APPLICATION	31 AUG 03
REVISIONS	15 OCT 03

LICENSED ARCHITECT
JACK MUNSON
C-9620
EXP. 12/31/03
STATE OF CALIFORNIA

Sheet Title
MALL LEVEL FLOOR PLAN

Produced on Acad2000

Project No/Path	23025.00 Foothill \ DWG \ 1-SD\
Scale	NOTED
Drawn	GAS
Checked	
Sheet No.	

A2.1 [illegible]