PLAZA LEVEL FLOOR PLAN 1
1/8" = 1'-0"

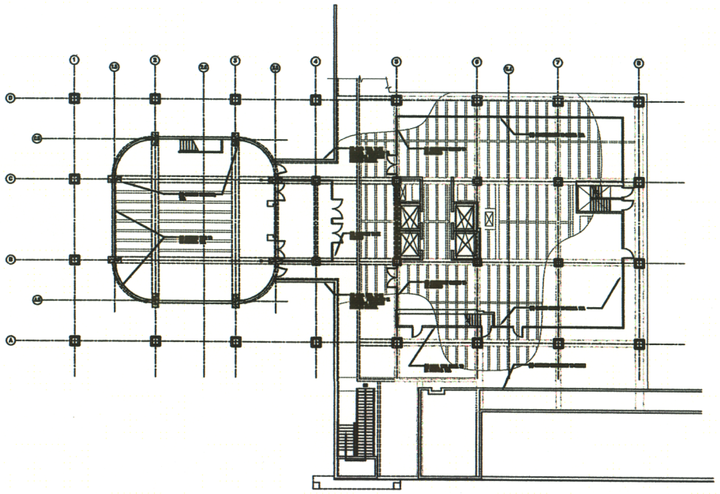

PLAZA LEVEL DEMOLITION PLAN 2
1/16" = 1'-0"

Centennial Tower

Housing Conversion & Structural Reinforcing

City Center Drive
Hayward, CA

Schematic Design Set

F | M | E

FeeMunsonEbert ©2003

Issues	Date
DEVELOPMENT APPLICATION	31 AUG 03

LICENSED ARCHITECT JACK MUNSON C-9620 EXP. 12/31/03 STATE OF CALIFORNIA

Sheet Title
PLAZA LEVEL FLOOR PLAN

Produced on Acad2000

Project No/Path	23025.00 Foothill \ DWG \ 1-SD\
Scale	NOTED
Drawn	GAS
Checked	
Sheet No.	A2.2