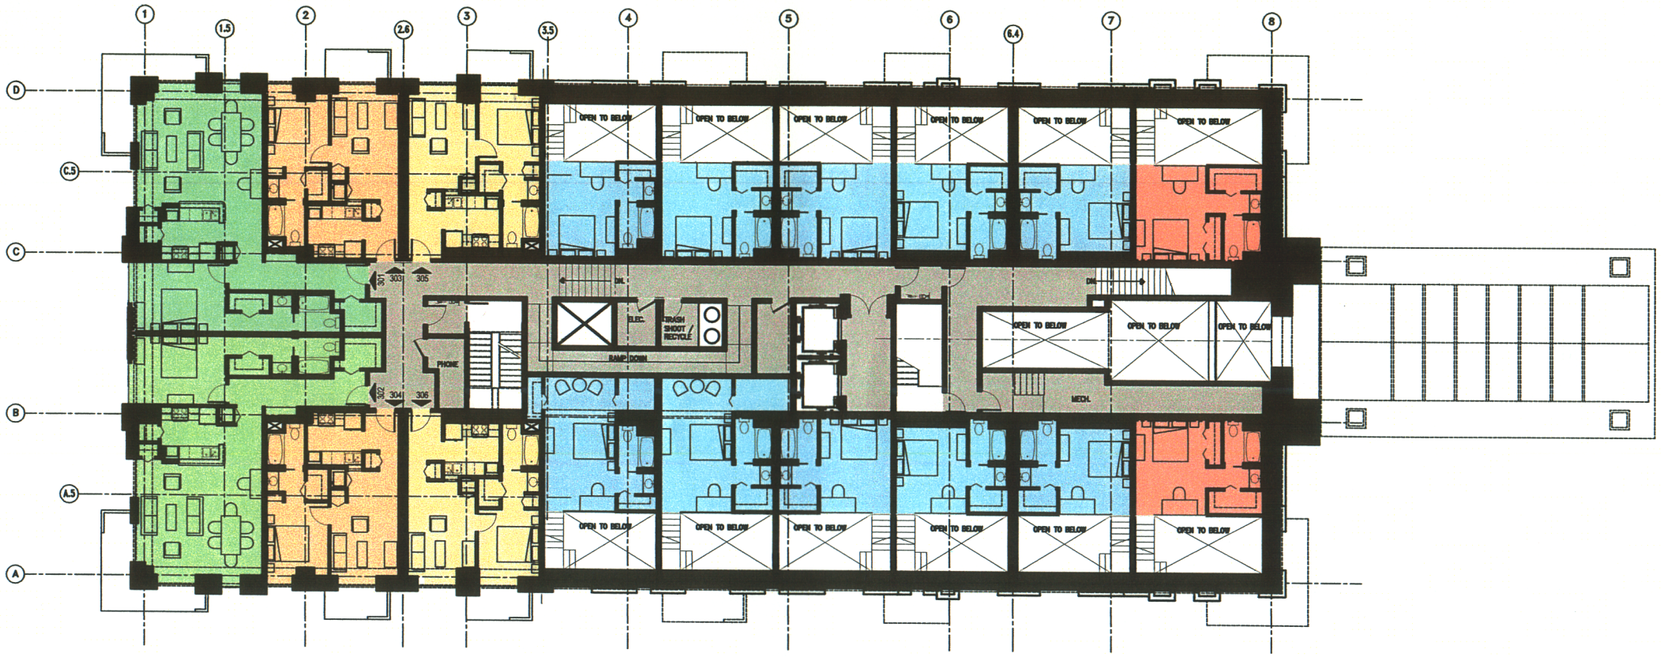

THIRD LEVEL FLOOR PLAN
1/8" = 1'-0"

1

N

LICENSED ARCHITECT
JACK MUNSON
C-9620
EXP. 12/31/03
STATE OF CALIFORNIA

Centennial Tower
Housing Conversion &
Structural Reinforcing

City Center Drive
Hayward, CA

Schematic Design Set

F | M | E
FEE MUNSON ESSERT | ARCHITECTURE + DESIGN
242 NORTHAMPTON STREET, SAN FRANCISCO, CA 94131
415 • 28 3320 | FAX 415 • 285 2420 | MAIL@FMEARCH.COM

FeeMunsonEssert ©2003

Issues	Date
DEVELOPMENT APPLICATION	31 AUG 03

Sheet Title
THIRD LEVEL
FLOOR PLAN

Produced on Acad2000

Project No/Path	23025.00 Foothill \ DWG \ 1-SDA
Scale	1/8" = 1'-0"
Drawn	GAS
Checked	
Sheet No.	A2.3