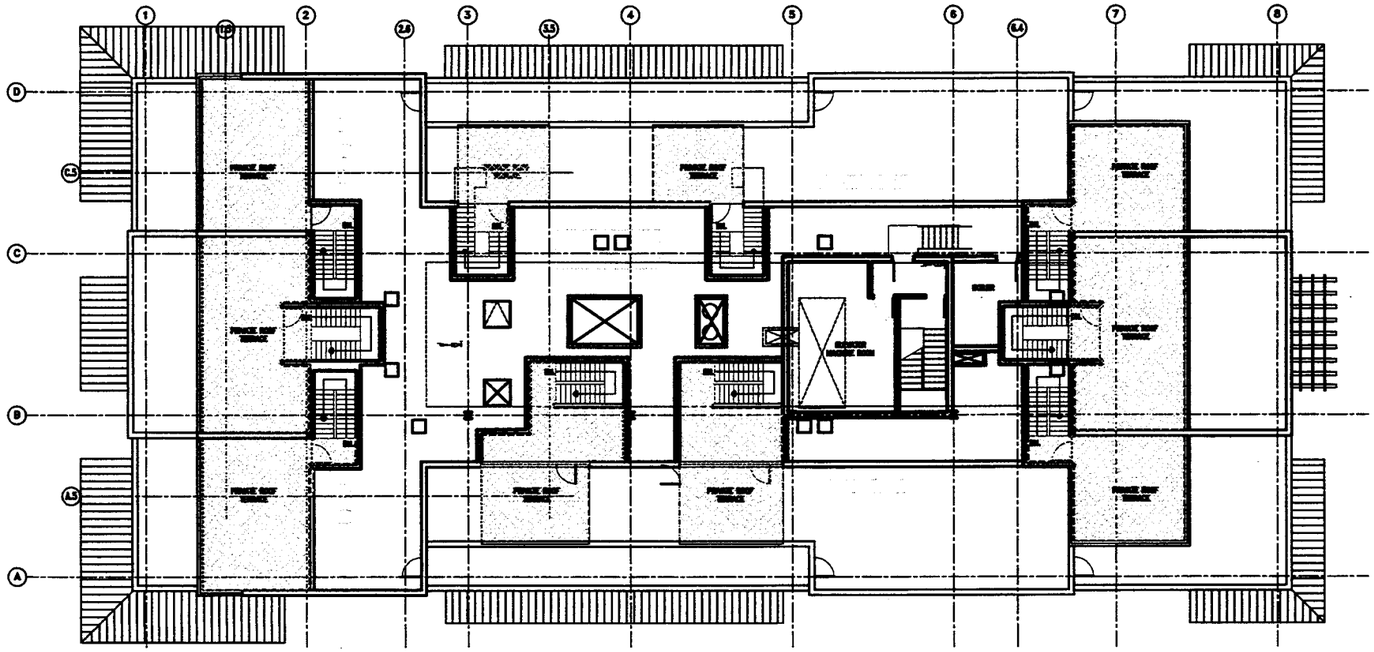

ROOF PLAN/MECHANICAL PENTHOUSE 1
1/8" = 1'-0"

Centennial Tower

Housing Conversion &
Structural Reinforcing

City Center Drive
Hayward, CA

Schematic Design Set

FIMIE

FieldMuseumEbert ©2003

Issues	Date
DEVELOPMENT APPLICATION	31 AUG 05

LICENSED ARCHITECT
JACK MUNSON
C-9620
EXP. 12/31/05
STATE OF CALIFORNIA

Sheet Title

ROOF PLAN/
MECHANICAL PENTHOUSE

Produced on Acad2000

Project No/Path	23025.00 Foothill \ DWG \ 1-SD\
Scale	NOTED
Drawn	GAS
Checked	
Sheet No.	A2.6