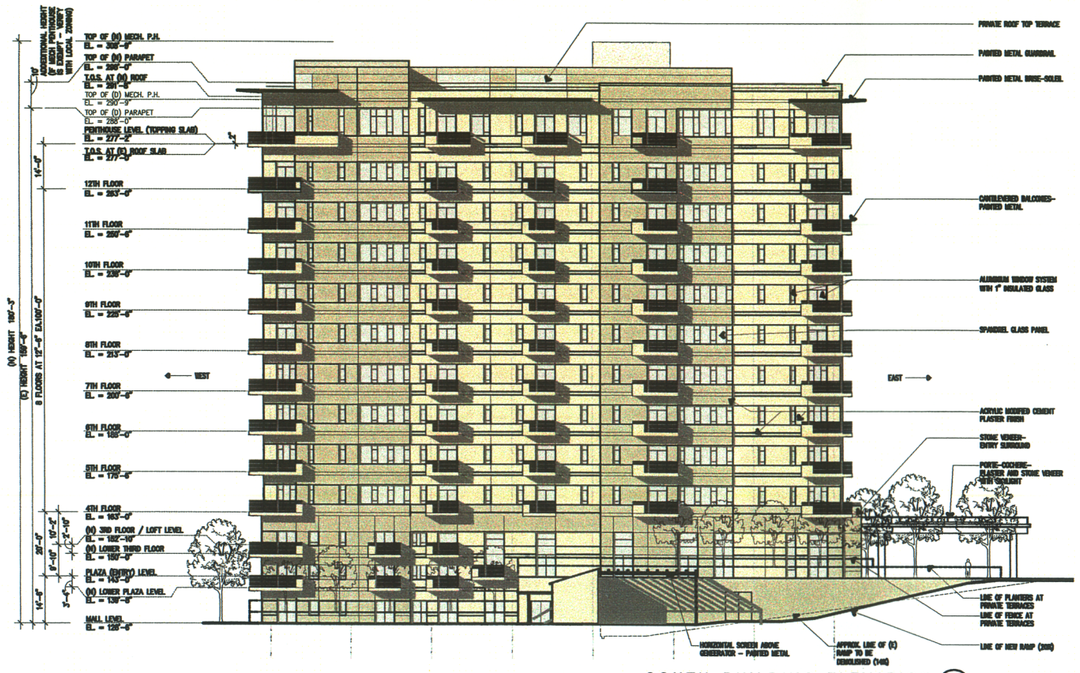

SOUTH BUILDING ELEVATION (2)
1/16" = 1'-0"

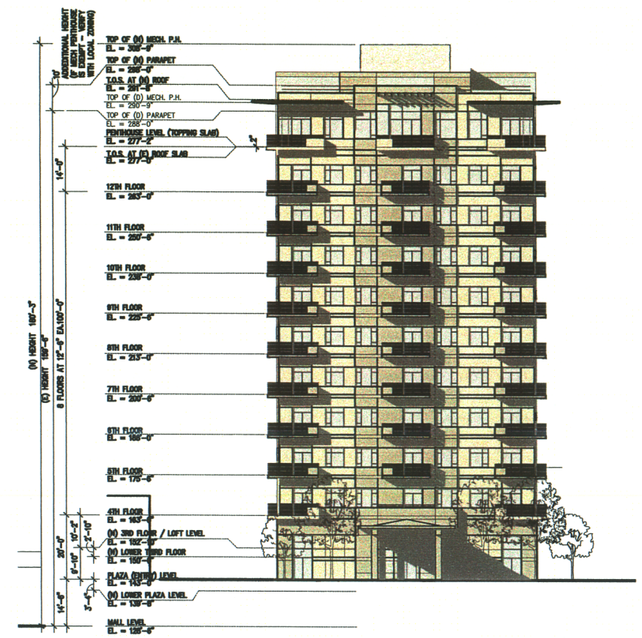

EAST BUILDING ELEVATION (1)
1/16" = 1'-0"

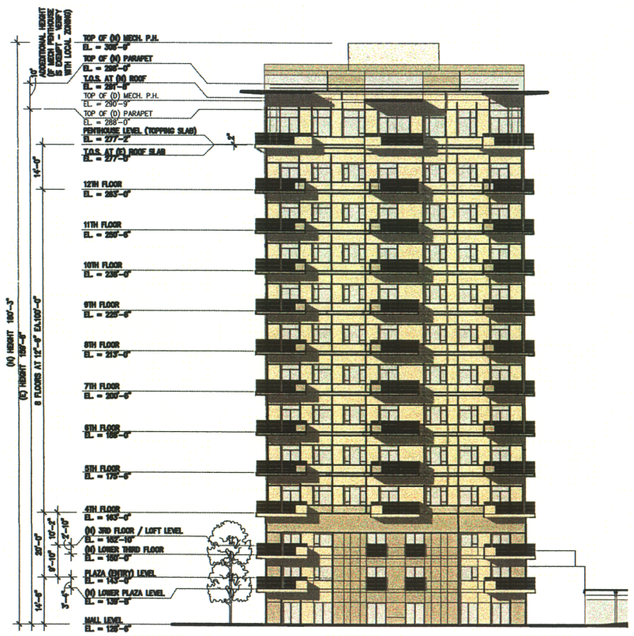

WEST BUILDING ELEVATION (4)
1/16" = 1'-0"

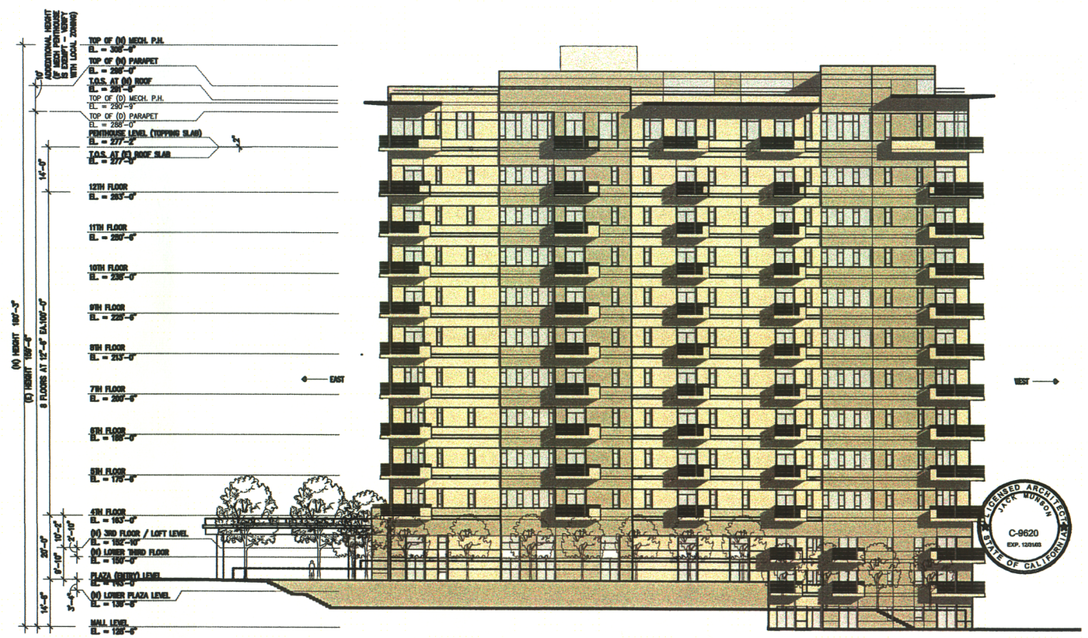

NORTH BUILDING ELEVATION (3)
1/16" = 1'-0"

Centennial Tower

Housing Conversion & Structural Reinforcing

City Center Drive
Hayward, CA

Schematic Design Set

F | M | E

FEE MUNSON EBERT | ARCHITECTURE DESIGN
[illegible] MONTGOMERY STREET SAN FRANCISCO, CA 94111
[illegible] FAX [illegible] EMAIL [illegible]

FeeMunsonEbert ©2003

Issues	Date
DEVELOPMENT APPLICATION	31 AUG 03
REVISIONS	15 OCT 03

Sheet Title
BUILDING ELEVATIONS

Produced on AutoCD2000	
Project No/Path	23025.00 Foothill \ DWG \ 1-SDI
Scale	NOTED
Drawn	GAS
Checked	
Sheet No.	A3.1