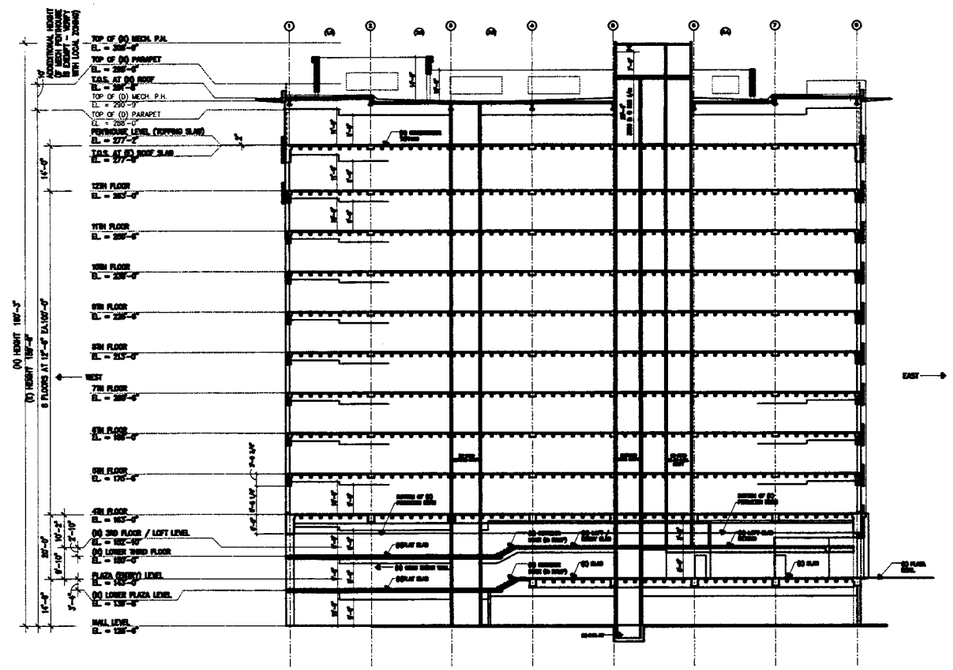

BUILDING SECTION 3
1/16" = 1'-0"

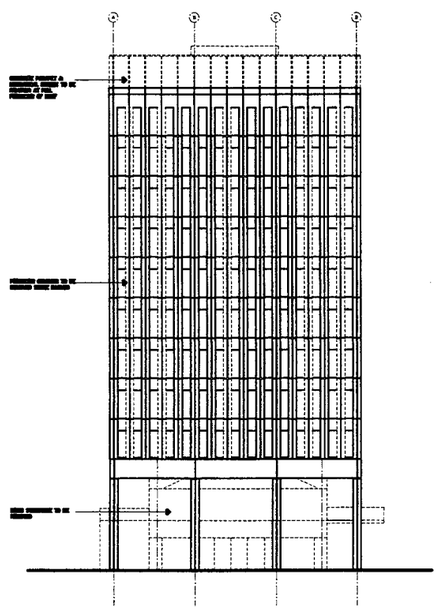

EXISTING WEST BUILDING ELEVATION 2
1/16" = 1'-0"

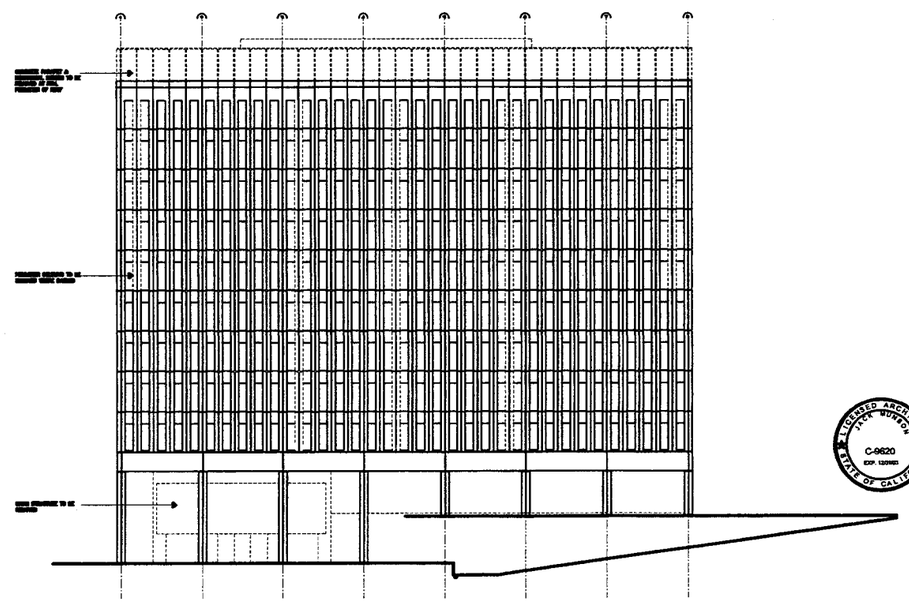

EXISTING SOUTH BUILDING ELEVATION 1
1/16" = 1'-0"

Centennial Tower

Housing Conversion & Structural Reinforcing

City Center Drive
Hayward, CA

Schematic Design Set

F I M I E

FOX MUNSON ESTHER | ARCHITECTURE + DESIGN
[illegible]

FoxMunsonEbert ©2003

Issues	Date
DEVELOPMENT APPLICATION	31 AUG 03

Sheet Title
BUILDING SECTIONS

Produced on Acad2000

Project No/Path	23025.00 Foothill \ DWG \ 1-SDI
Scale	NOTED
Drawn	GAS
Checked	
Sheet No.	A3.2