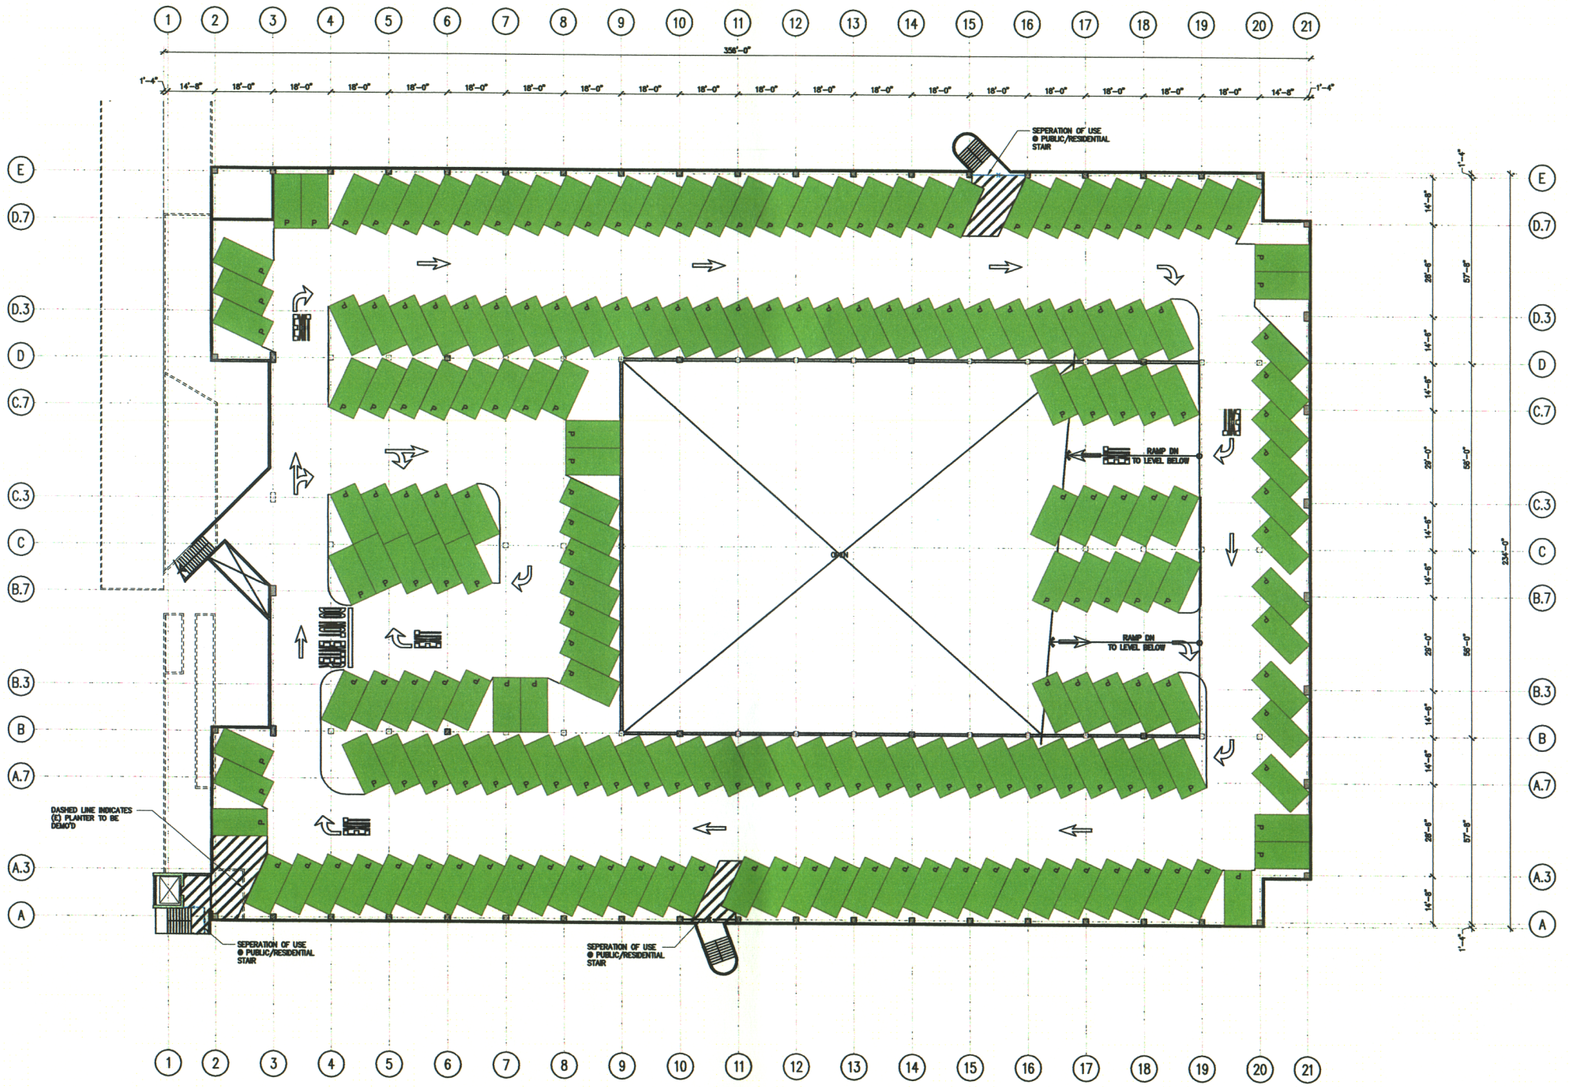

ROOF LEVEL PARKING PLAN
1/16" = 1'-0"

Architects · Engineers · Parking Planners
WATRY DESIGN, INC.
815 Hamilton Street
Redwood City, California 94063
Tel: 650.298.8150
Fax: 650.298.8151
E-mail: wd@watrydesign.com
www.watrydesign.com

ROOF LEVEL PARKING PLAN

CITY CENTER
PARKING STRUCTURE
HAYWARD, CALIFORNIA

REVISIONS

NO.	DATE	BY

JOB NO	:	03057
DATE	:	08-28-03
DESIGN	:	HORNE
DRAWN	:	DEPUY
CHECKED BY	:	LoCoco
FILE NAME	:	0357A23

SHEET
A2.3

PLOTTED 10-28-03 09:10 sofia g:\cadders\2003\03057\0357a23.dwg