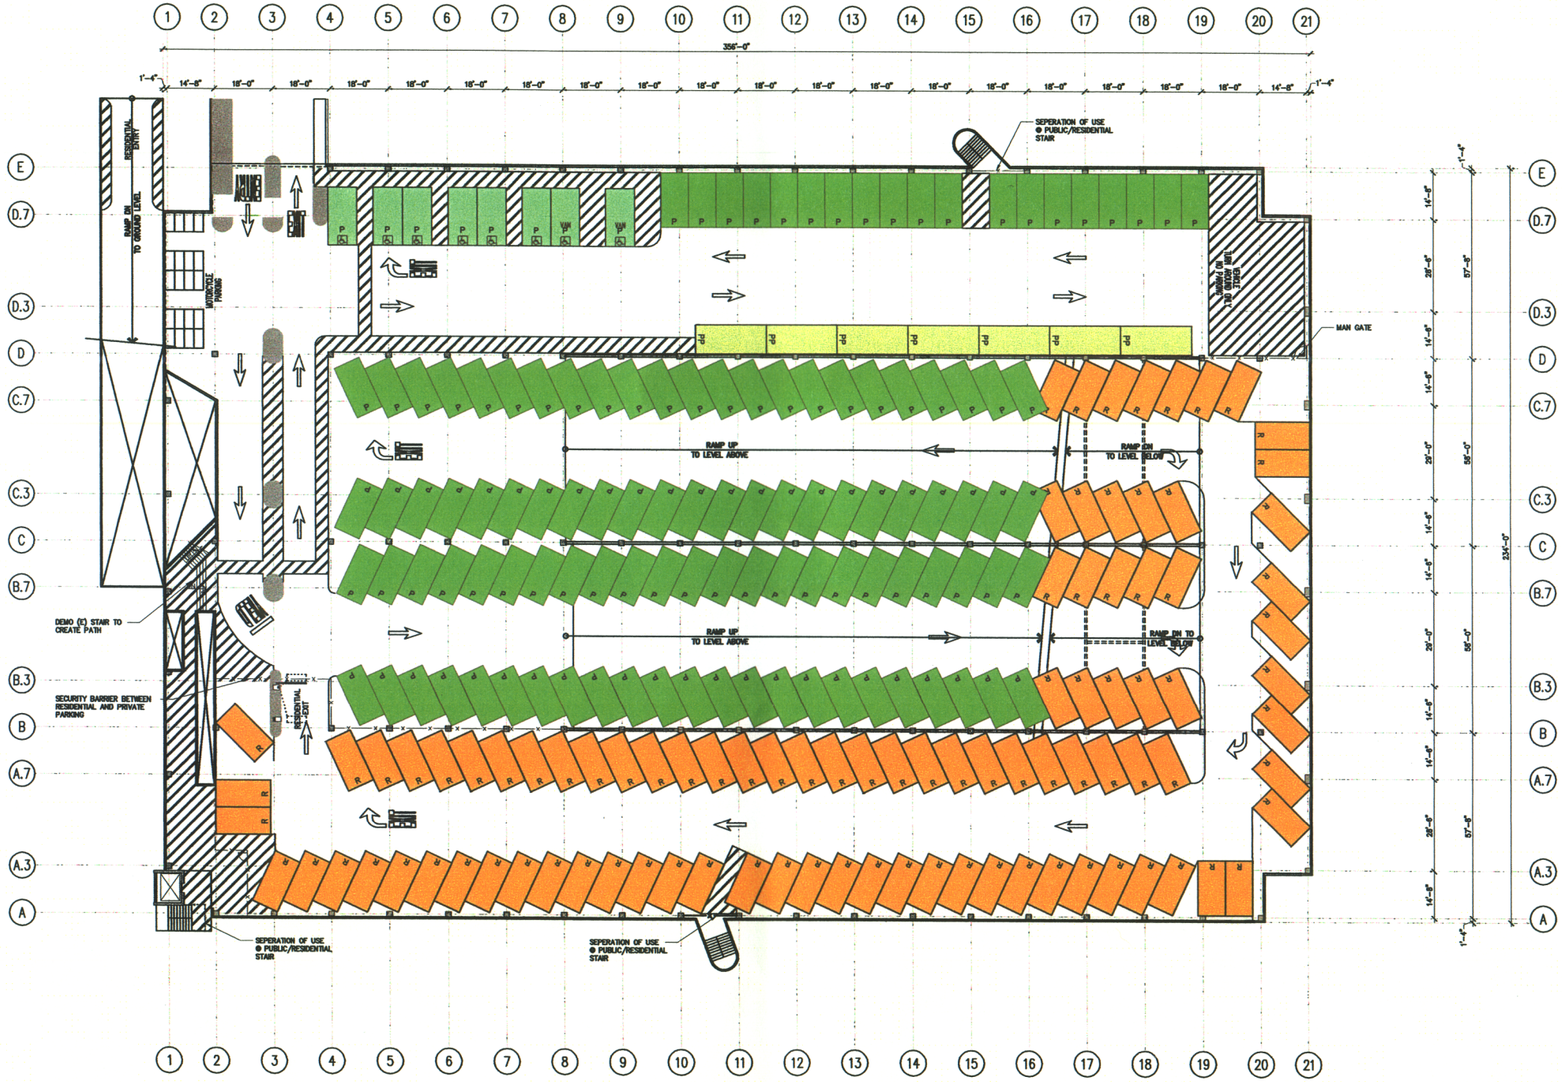


SECOND LEVEL PARKING PLAN
1/16" = 1'-0"


Architects · Engineers · Parking Planners
WATRY DESIGN, INC.
815 Hamilton Street
Redwood City, California 94063
Tel: 650.298.8150
Fax: 650.298.8151
E-mail: wd@watrydesign.com
www.watrydesign.com


SECOND LEVEL PARKING PLAN

CITY CENTER PARKING STRUCTURE
HAYWARD, CALIFORNIA

REVISIONS

| NO. | DATE | BY |
|---|---|---|
| | | |

| | | |
|---|---|---|
| JOB NO | : | 03057 |
| DATE | : | 08-28-03 |
| DESIGN | : | HORNE |
| DRAWN | : | DEPUY |
| CHECKED BY | : | LoCoco |
| FILE NAME | : | 0357A22 |

SHEET
A2.2

PLOTTED 10-15-03 15:35 sofia g:\cadders\2003\03057\0357a22.dwg