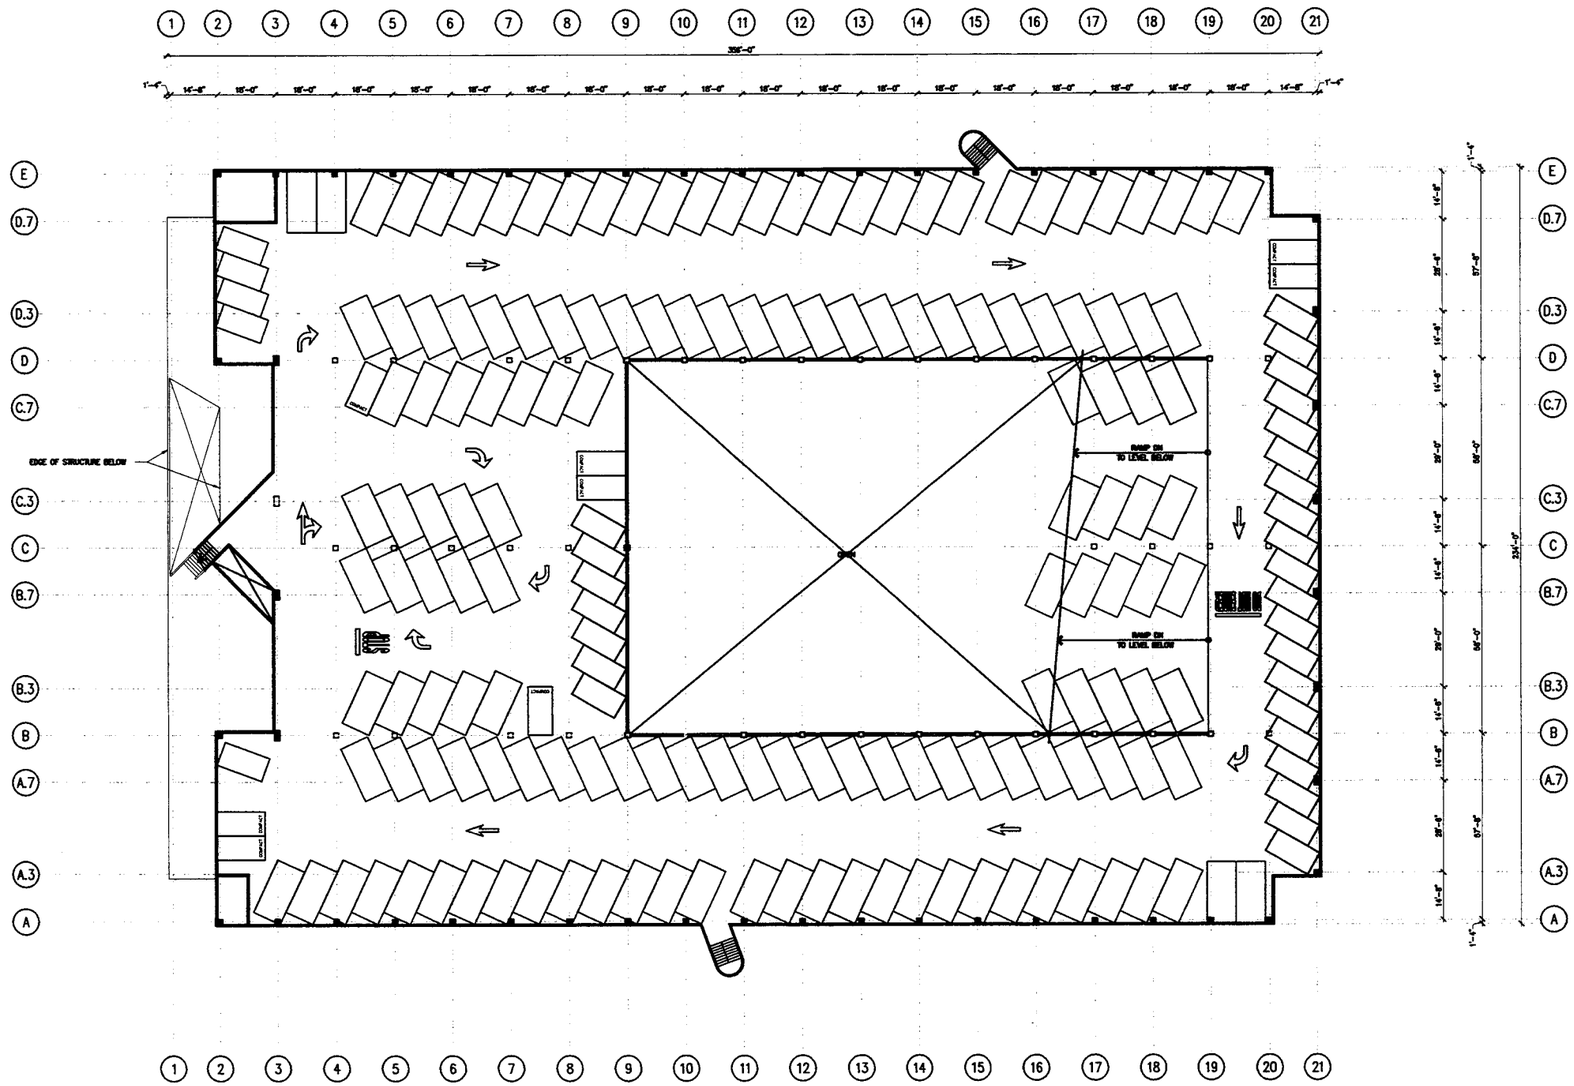

EXISTING LAYOUT
ROOF LEVEL PARKING PLAN
1/16" = 1'-0"

WATRY DESIGN, INC.

EXISTING ROOF LEVEL PARKING PLAN

CITY CENTER
PARKING STRUCTURE
HAYWARD, CALIFORNIA

REVISIONS

NO.	DATE	BY

JOB NO	:	03057
DATE	:	08-28-03
DESIGN	:	HORNE
DRAWN	:	DEPUY
CHECKED BY	:	LoCoco
FILE NAME	:	0357A23E

SHEET
A2.3E