# CONCEPTUAL LANDSCAPE ARCHITECTURAL EXHIBIT

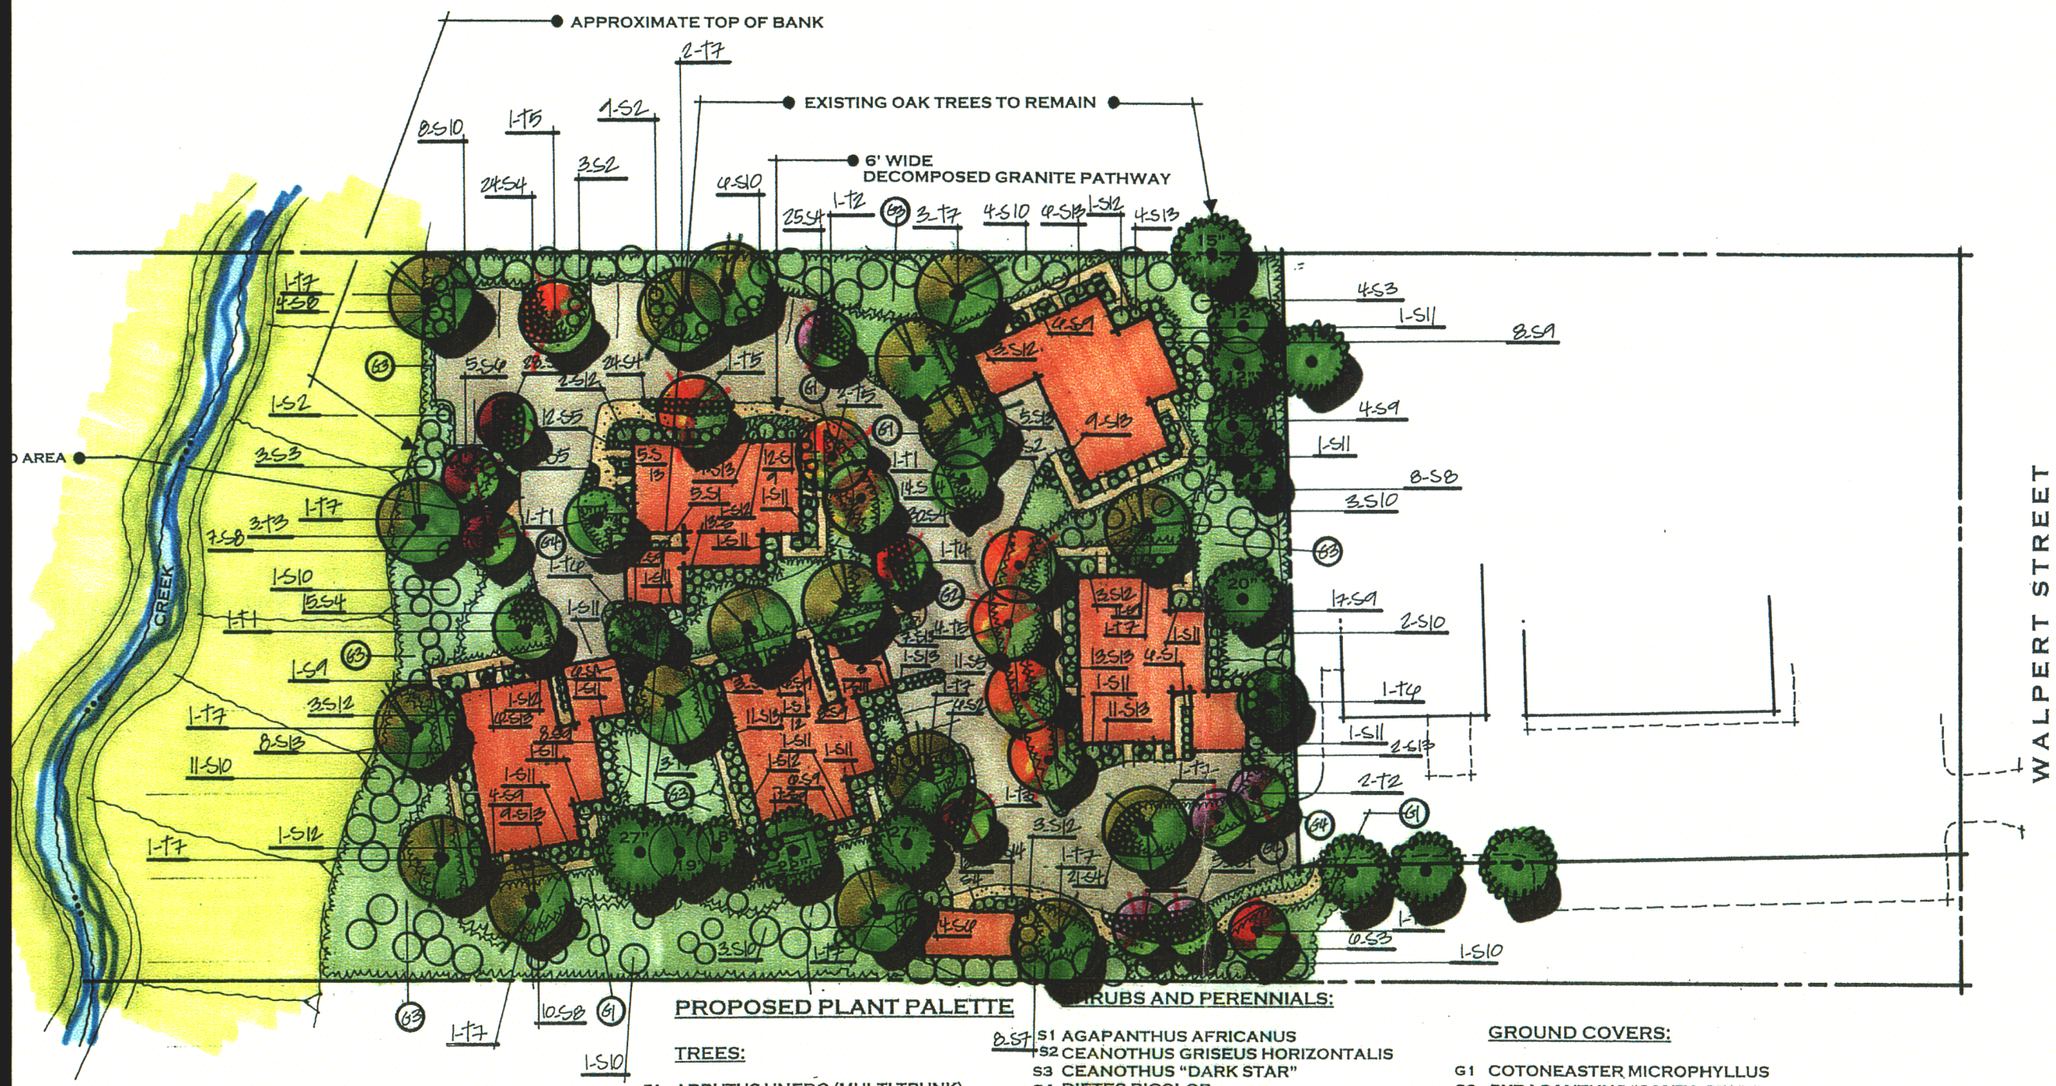


## PROPOSED PLANT PALETTE

### TREES:

T1 ARBUTUS UNEDO (MULTI TRUNK)
T2 LAGERSTROEMIA INDICA "MUSKOGEE" (MULTI TRUNK)
T3 LAGERSTROEMIA INDICA "NATCHEZ" (MULTI TRUNK)
T4 LAGERSTROEMIA INDICA "TUSCARORA" (MULTI TRUNK)
T5 PISTACIA CHINENSIS
T6 PODOCARPUS GRACILIOR (LOW BR)
T7 QUERCUS AGRIFOLIA (MULTI TRUNK)

### SHRUBS AND PERENNIALS:

S1 AGAPANTHUS AFRICANUS
S2 CEANOTHUS GRISEUS HORIZONTALIS
S3 CEANOTHUS "DARK STAR"
S4 DIETES BICOLOR
S5 ESCALLONIA "NEWPORT DWARF"
S6 ESCALLONIA EXONIENSIS "FRADES"
S7 FEIJOA SELLOWIANA
S8 FORSYTHIA INTERMEDIA "LYNWOOD GOLD"
S9 GREVELLIA "NOELLII"
S10 HETEROMELES ARBUTIFOLIA
S11 HYDRANGEA MACROPHYLLA
S12 PITTOSPORUM TOBIRA "VARIEGATA"
S13 RHAPHIOLEPIS INDICA "CLARA"
S14 RHAPHIOLEPIS INDICA "SPRINGTIME"

### GROUND COVERS:

G1 COTONEASTER MICROPHYLLUS
G2 PYRACANTHUS "SANTA CRUZ"
G3 ROSMARINUS OFFICINALIS "PROSTRATUS"
G4 TRACHELOSPERMUM JASMINOIDES

NOTE:
TREES TO BE 15 GALLON
SHRUBS TO BE 60% 5 GALLON AND 40% 1 GALLON
GROUND COVERS TO BE 1 GALLON @ 30" O.C.

NOTE: PLANTING AREAS TO BE IRRIGATED WITH A FULLY AUTOMATIC SYSTEM.

NORTH

SCALE: 1"=30'

0 30'

REVISED: 09.22.03
DATE: 08.15.03

IWA # 03010

# EMERALD GLEN

CITY OF HAYWARD
COUNTY OF ALAMEDA
CALIFORNIA

ISAACSON, WOOD AND ASSOCIATES • LANDSCAPE ARCHITECTURE

1961 THE ALAMEDA, SAN JOSE, CA 95126 • PH. 408.249.6152 FAX 408.249.6155