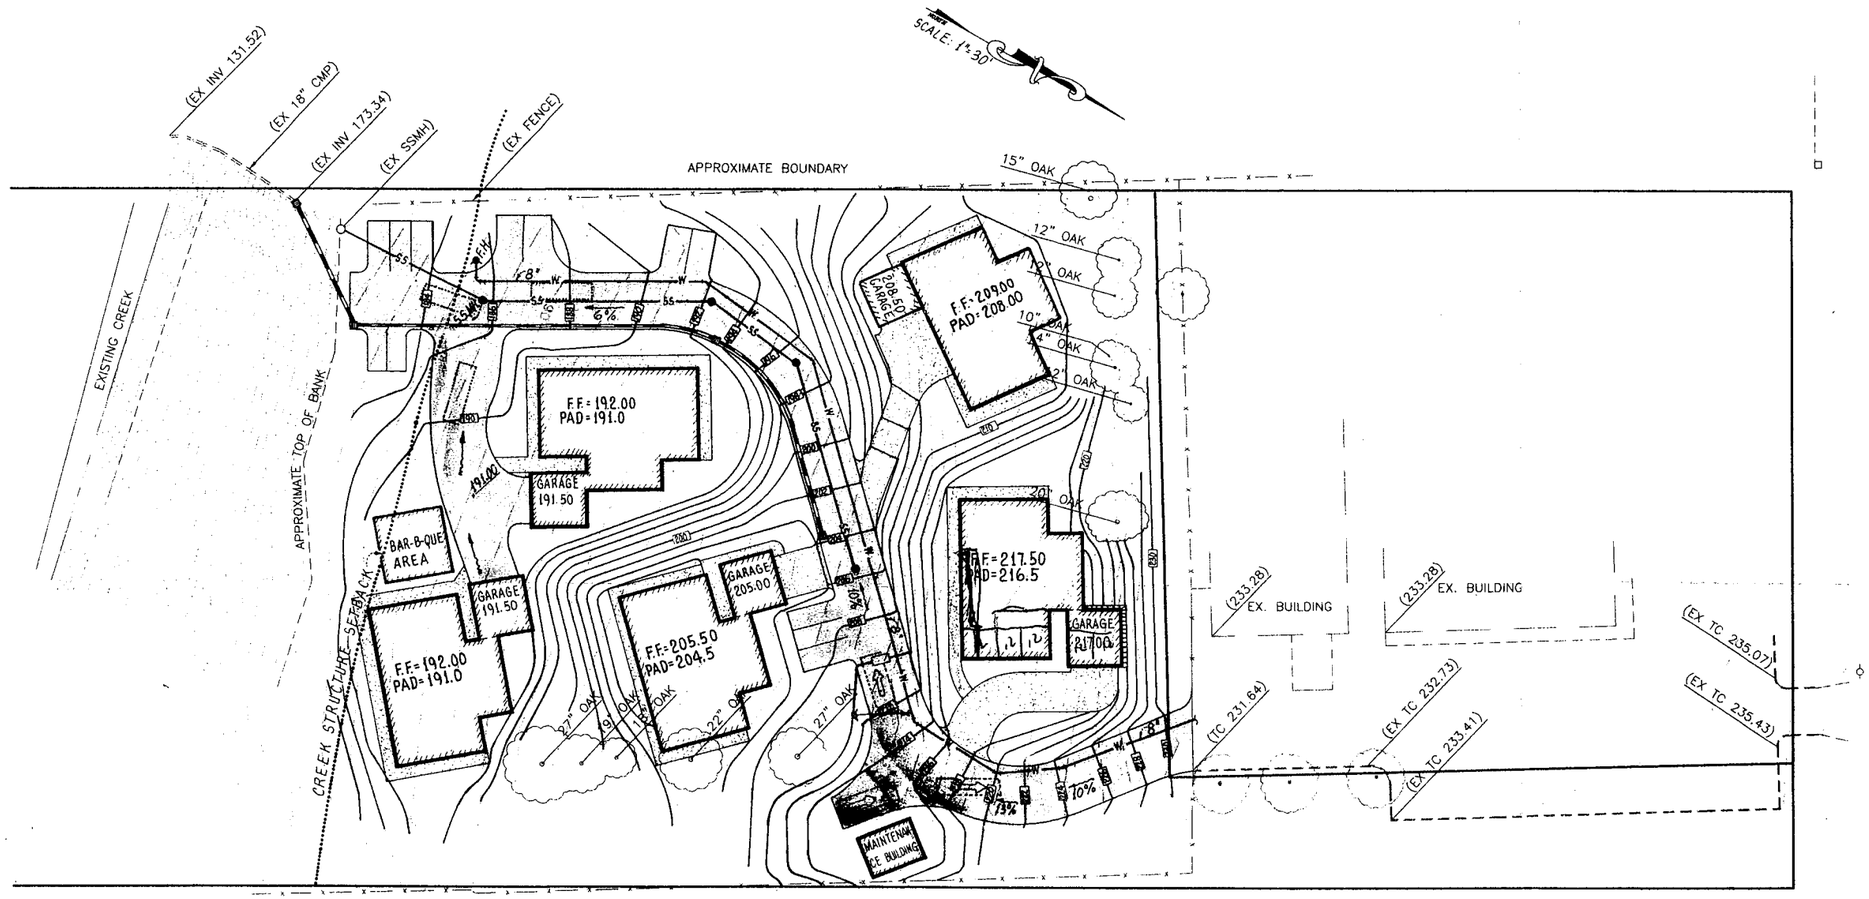

GRADING and DRAINAGE PLAN

EMERALD GLEN

CITY OF HAYWARD ALAMEDA COUNTY CALIFORNIA

JAMES E. DIGGINS R.C.E. 27818
RENEWAL DATE: 03/31/06

#	REVISIONS	DATE

DeBolt Civil Engineering
811 San Ramon Valley Boulevard
Danville, California 94526
Tel: 925/837-3780
Fax: 925/837-4378

Date: SEPT. 22, 2003
Scale: 1"=30'
By: J.E.D./M.SCHOUTEN
Job No.: 03144