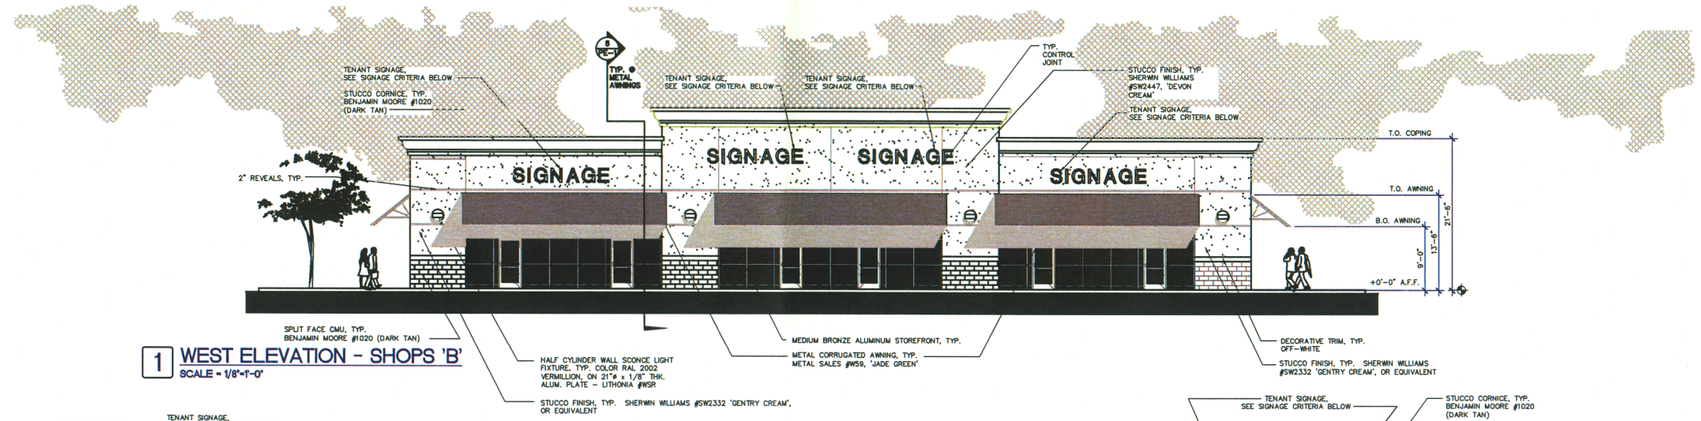

1 WEST ELEVATION - SHOPS 'B'
SCALE = 1/8"=1'-0"

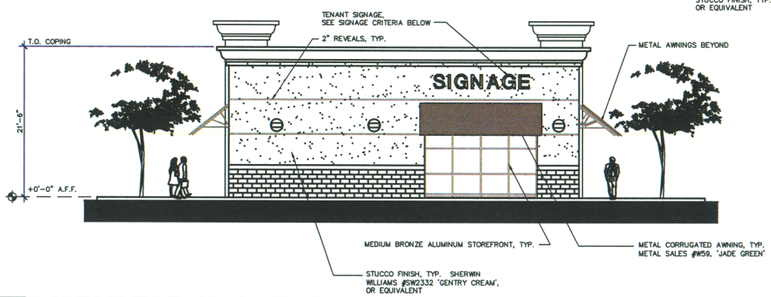

2 NORTH ELEVATION - SHOPS 'B' (SOUTH O.H.)
SCALE = 1/8"=1'-0"

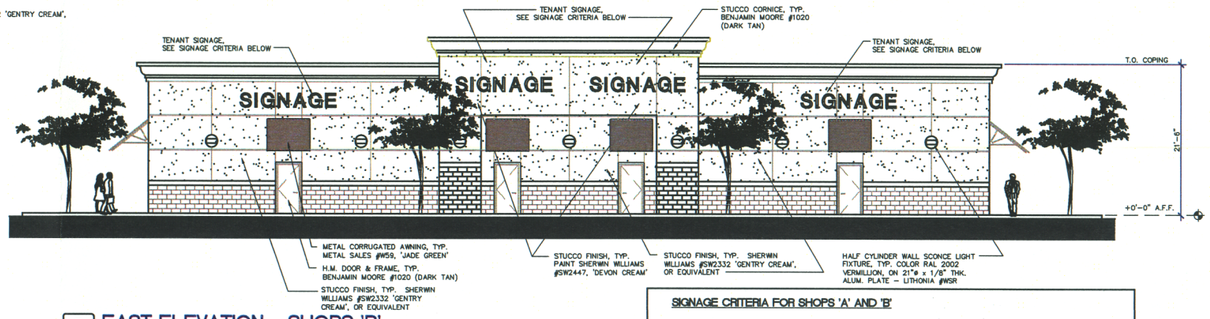

3 EAST ELEVATION - SHOPS 'B'
SCALE = 1/8"=1'-0"

SIGNAGE CRITERIA FOR SHOPS 'A' AND 'B'

1. LIGHTED CHANNEL LETTERS UP TO 24" TALL/ UPPER AND/OR LOWER CASE.
2. LENGTH OF SIGNS SHALL BE 80% OF TENANT FRONTAGE.
3. EACH TENANT MAY HAVE 2 SIGNS - WITH 2ND ON EITHER SIDE OR REAR OF BUILDING.
4. ALL SIGNS TO BE ON TIMERS CONTROLLED BY INDIVIDUAL TENANT.
5. COLOR OF SIGN FACES TO BE DETERMINED BY TENANT.
6. LETTER RETURNS TO BE BRONZE COLOR.

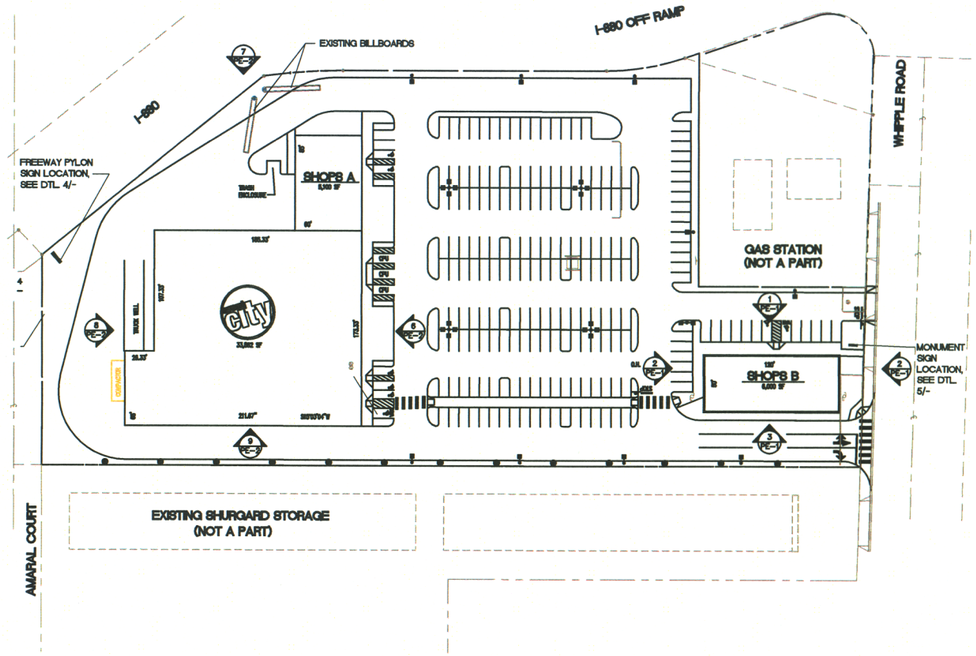

KEY MAP
SCALE: 1"=50'-0"
NORTH

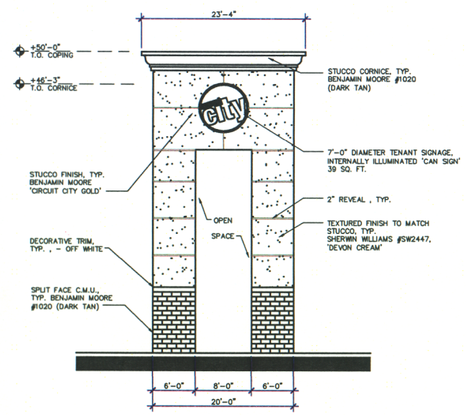

4 FREEWAY ORIENTED PYLON SIGN
SCALE = N.T.S.

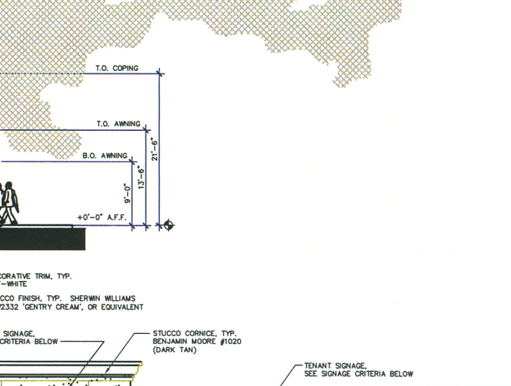

6 SECTION • METAL AWNING
SCALE = 3/8"=1'-0"

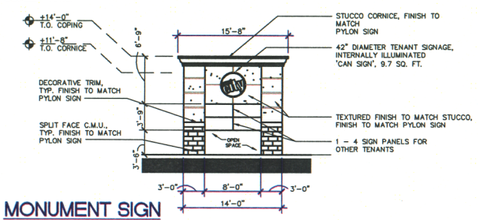

5 MONUMENT SIGN
SCALE = 1/8"=1'-0"

ARCHITECTURAL DIMENSIONS
1600 SOUTH MAIN STREET SUITE 275 WALNUT CREEK CALIFORNIA 94596 (925) 932-8851

JOB NO: PL002 DWG NO.: X-9 DATE: 03/12/04

PACLAND
1144 Eastlake Ave. E.
Suite 601
Seattle, WA 98109
T (206) 522-9510
F (206) 522-8344
e-mail PacLand.com

HAYWARD CIRCUIT CITY

PE-1