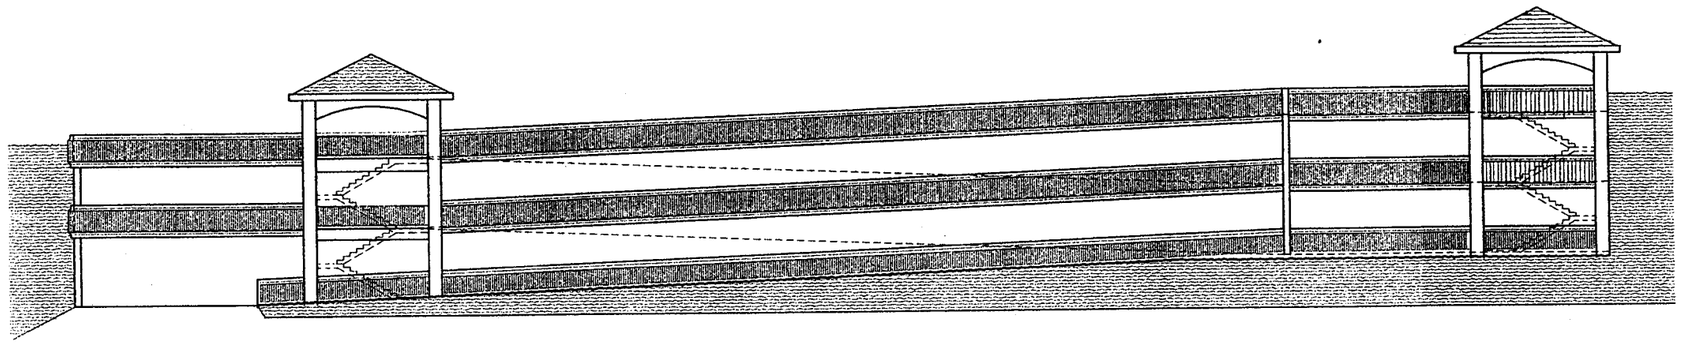

ELEVATION OF PARKING GARAGE

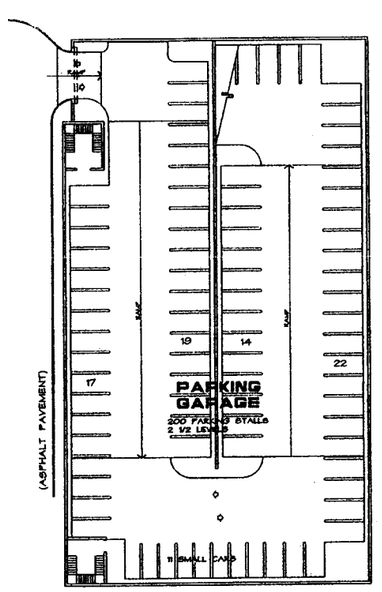

FIRST FLOOR PLAN

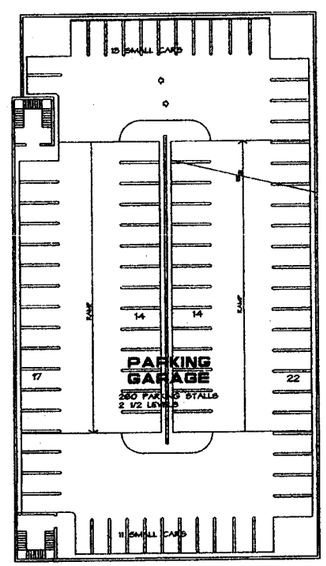

SECOND FLOOR PLAN

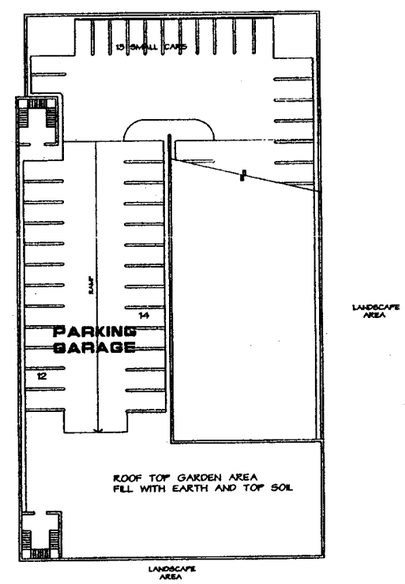

THIRD FLOOR PLAN

PARKING	
OPEN PARKING	40 CARS
PARKING GARAGE	210 CARS
TOTAL PARKING	250 CARS

PARKING STRUCTURE FLOOR PLANS

REVISIONS

LICENSED ARCHITECT ERNIE YOSHINO C-6474 REN 6-30-01 STATE OF CALIFORNIA

PROJECT NAME:
VALLE VISTA RETIREMENT COMMUNITY
LIVERMORE ACRES INCORPORATED
29228 MISSION BOULEVARD
HAYWARD, CA.

SHEET TITLE:

DATE 02/18/03

DRAWN BY: C-PL LSC

JOB NUMBER: 0046

SIGNATURE

© 2002 ERNIE YOSHINO & ASSOCIATES

YOSHINO/SHAW & ASSOCIATES
A I A ARCHITECTS
1016 N. GOLDEN STATE BLVD
TURLOCK, CALIFORNIA 95380
PHONE (209) 667-2603
FAX # (209) 667-2604

SHEET NO.
A-3.1