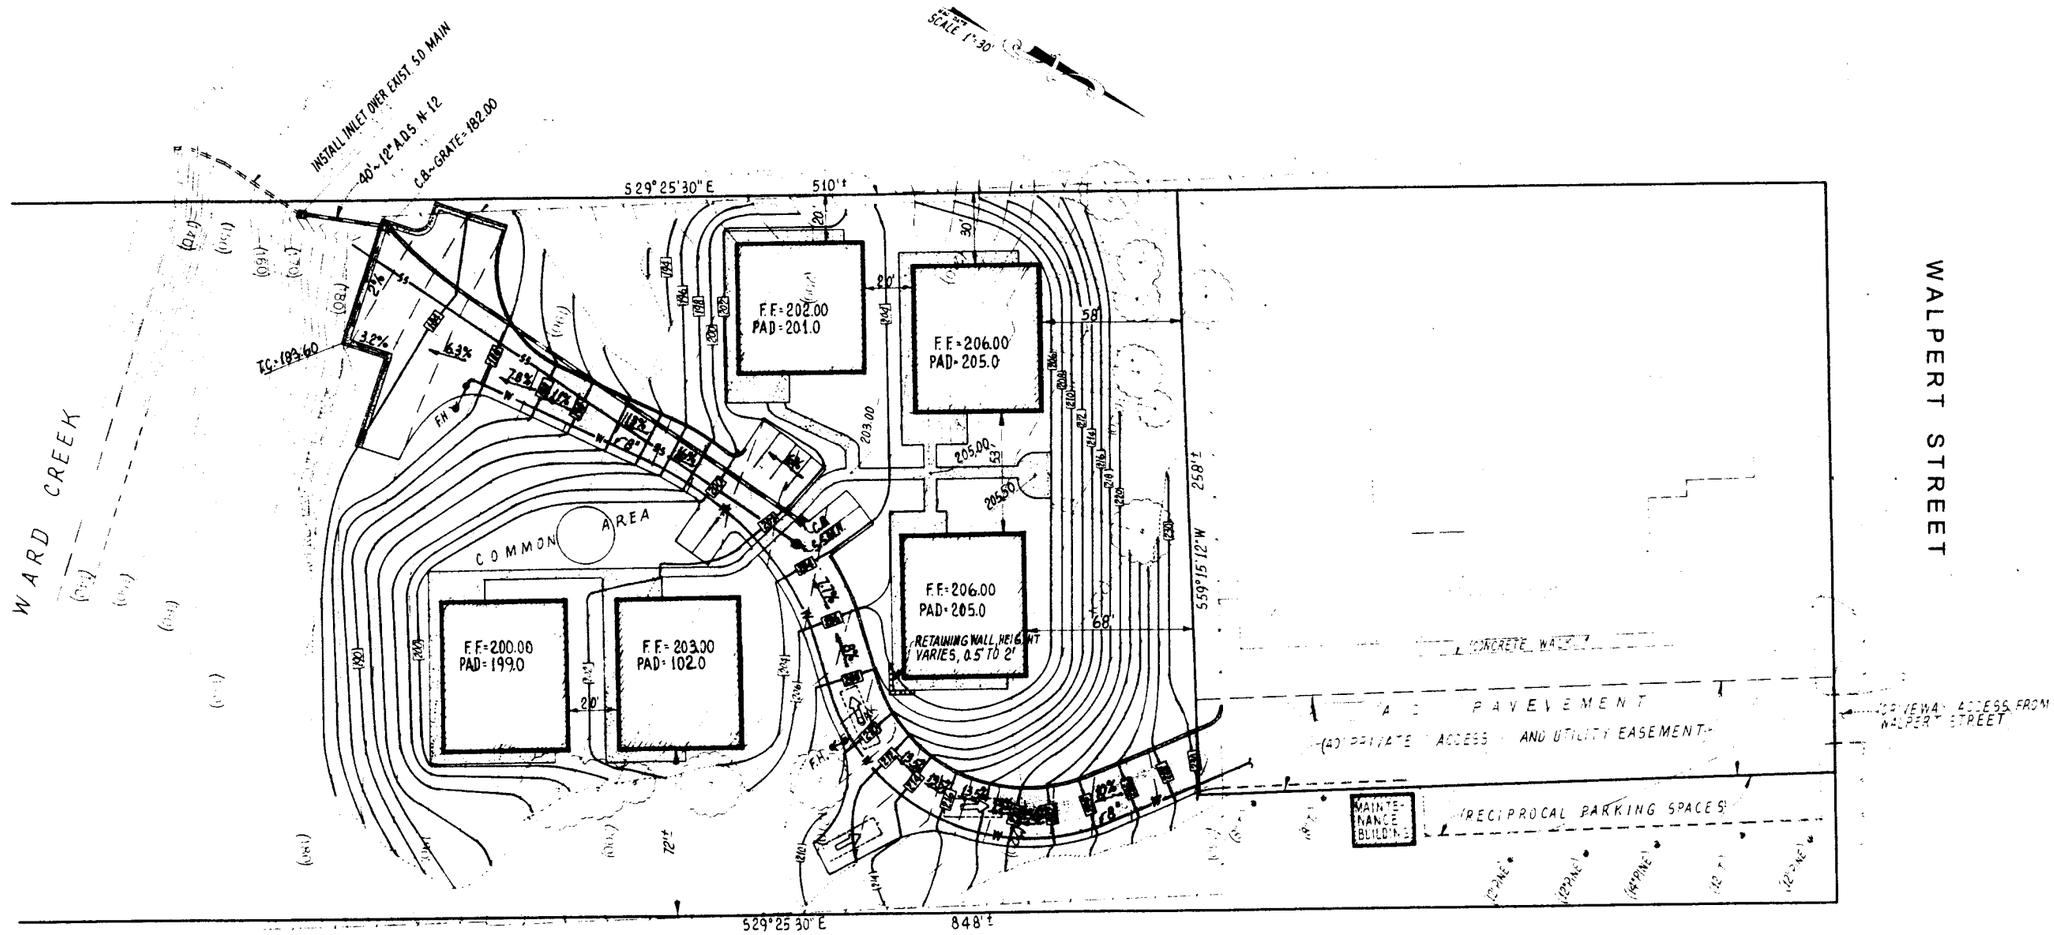

LEGEND

- STORM DRAIN
- SS — SANITARY SEWER W/ MANHOLE
- W — WATER MAIN
- 200 — PROPOSED CONTOUR
- 200 — EXISTING CONTOUR
- F.F. — FINISHED FLOOR

GRADING and DRAINAGE PLAN

EMERALD GLEN

CITY OF HAYWARD — ALAMEDA COUNTY — CALIFORNIA

JAMES E. DIGGINS P.C.E. 27918
RENEWAL DATE 03/31/08

#	REVISIONS	DATE

DeBolt Civil Engineering
811 San Ramon Valley Boulevard
Danville, California 94526
Tel: 925/837-3780
Fax: 925/837-4378

Date: MAY 21, 2004
Scale: 1"=30'
By: J.E.D./M.SCHOUTEN
Job No. 03134

SHEET 1 OF 1 SHEET