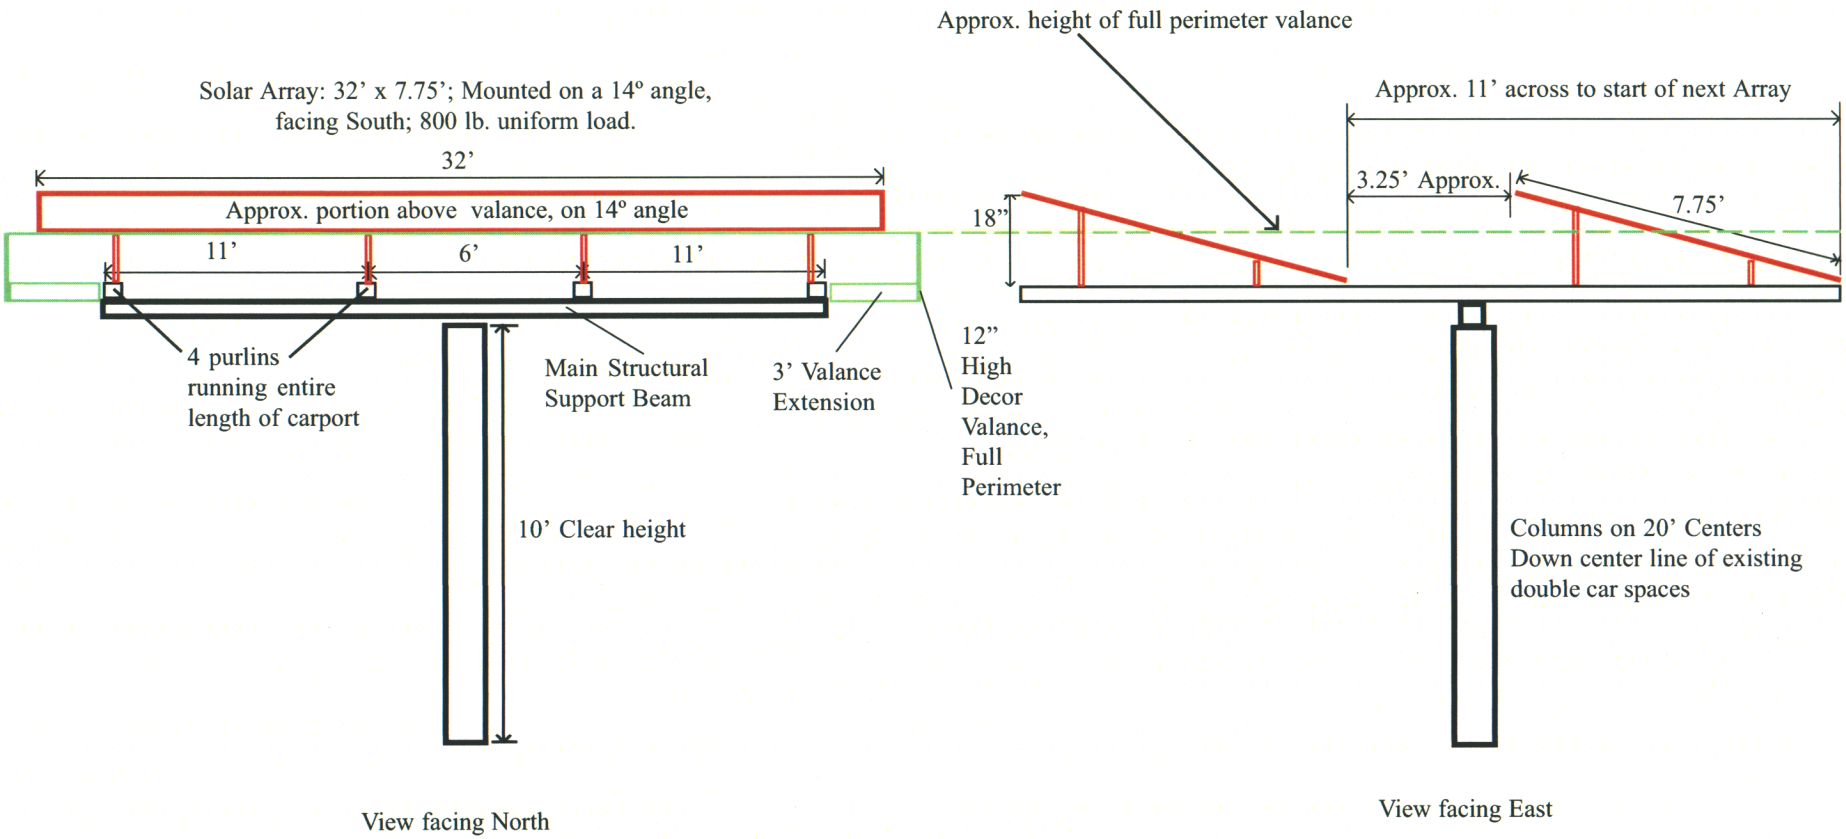

Note: The 1st array, at the beginning of each carport row at the south end, will be moved back sufficiently so that it won't be visible from the frontage road. (As viewed from the south.)

Swearingen Systems Inc. 1952 Wright Ave. Richmond, CA 94804 Ph. 510: 232-5497 SSIsolar@netscape.net	21 Double rows of spaces, 10' x 34' 1 Single row @ Firestone, 10 x 17' Approx. 863 Car Spaces	**Southland Mall** **Hayward, California** Not Drawn to Scale. Rev. 9/24/04	Each array contains 18 modules @ 34 lbs. ea. Approx. 1 Array for each double car space - 34' across Overall Height = Approx. 12' Modules mounted on approx. 14° angle No Roof Pan Installed. (Open to sky)

ATTACHMENT C