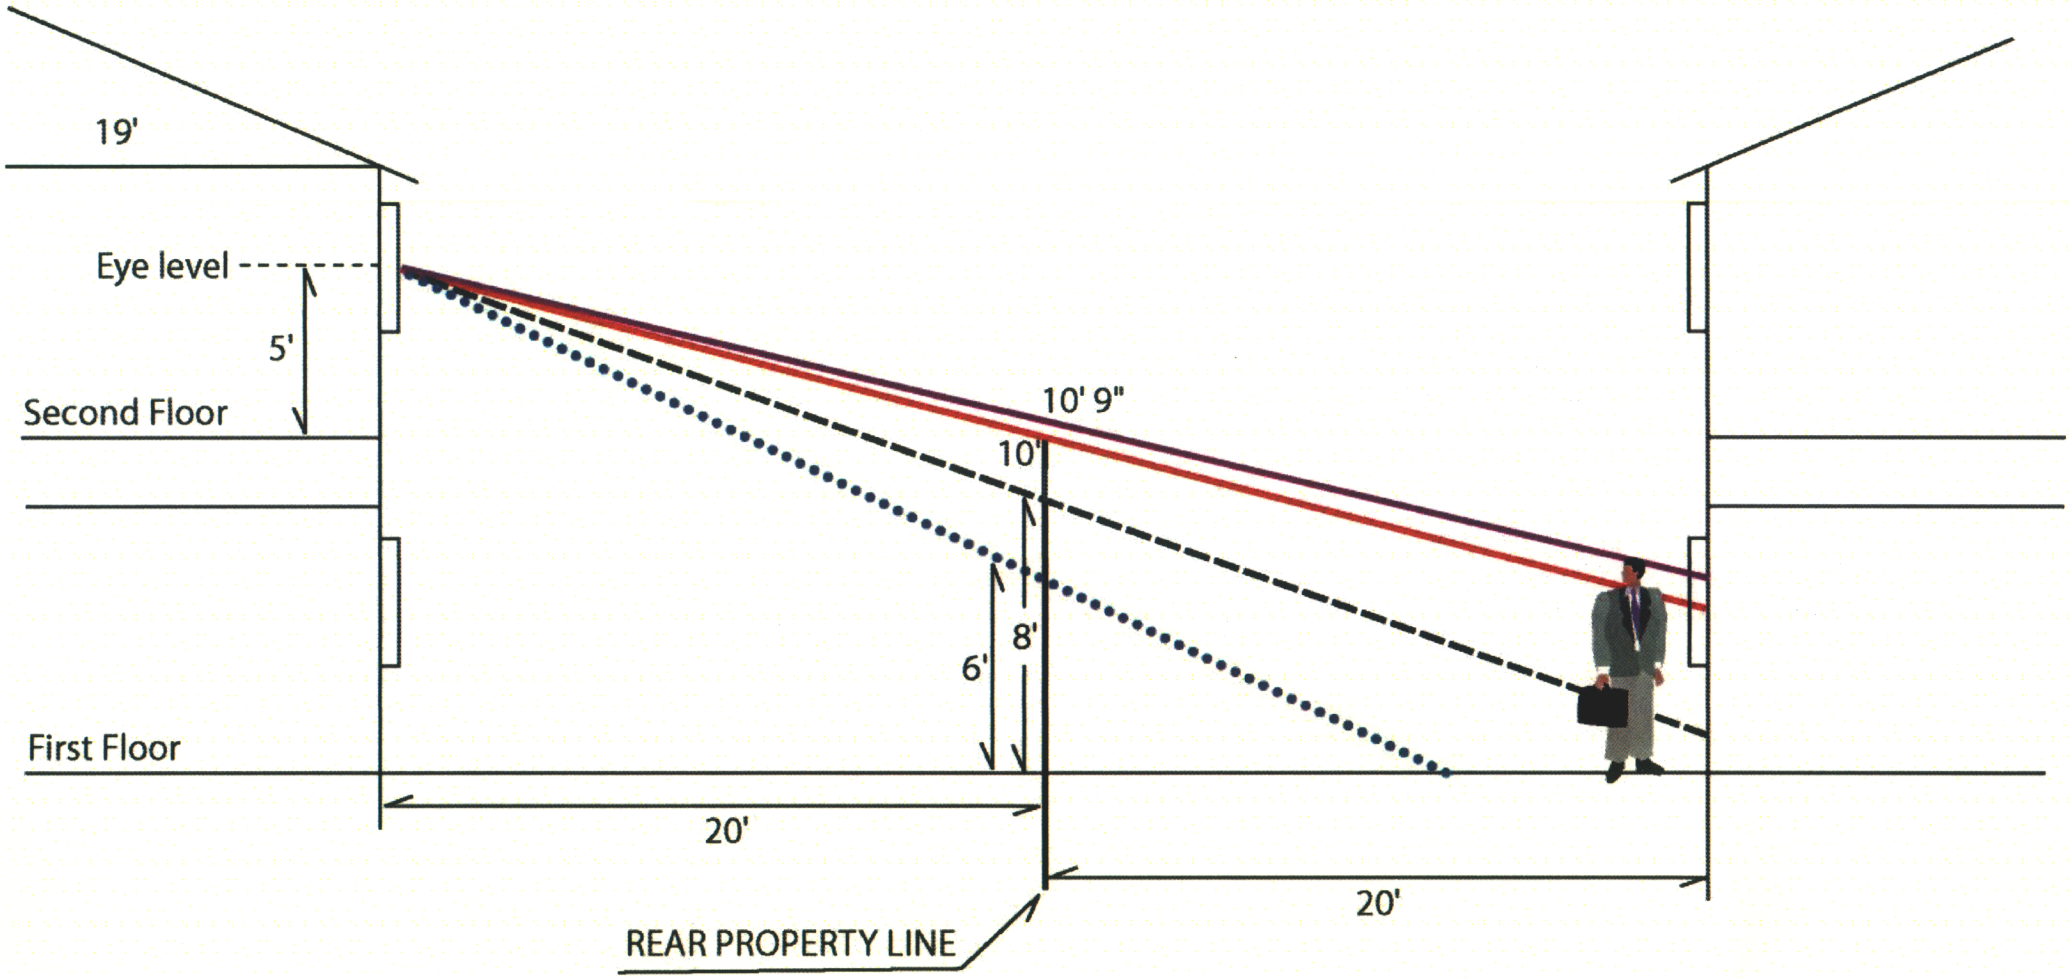
19'
Eye level
5'
Second Floor
10' 9"
10'
8'
6'
First Floor
20'
20'
REAR PROPERTY LINE