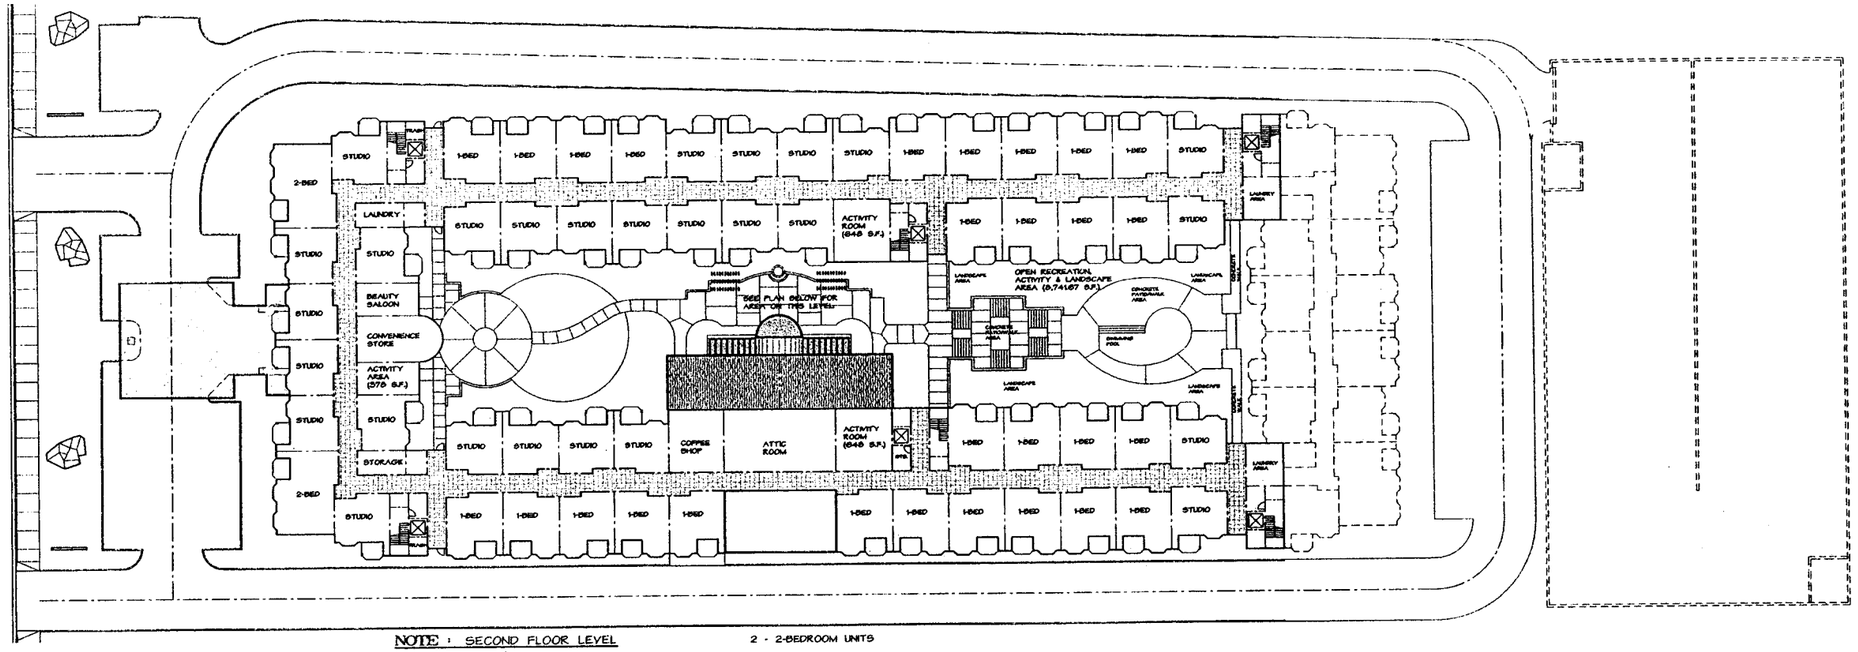

NOTE : SECOND FLOOR LEVEL

OUTSIDE ACTIVITY/ LANDSCAPE AREA : 8,741.67 S.F.

INSIDE ACTIVITY AREA : 1,674.00 S.F.

2 - 2-BEDROOM UNITS
28 - 1-BEDROOM UNITS
27 - STUDIO UNITS

SECOND LEVEL FLOOR PLAN (B)

SCALE : 1" = 30'-0"

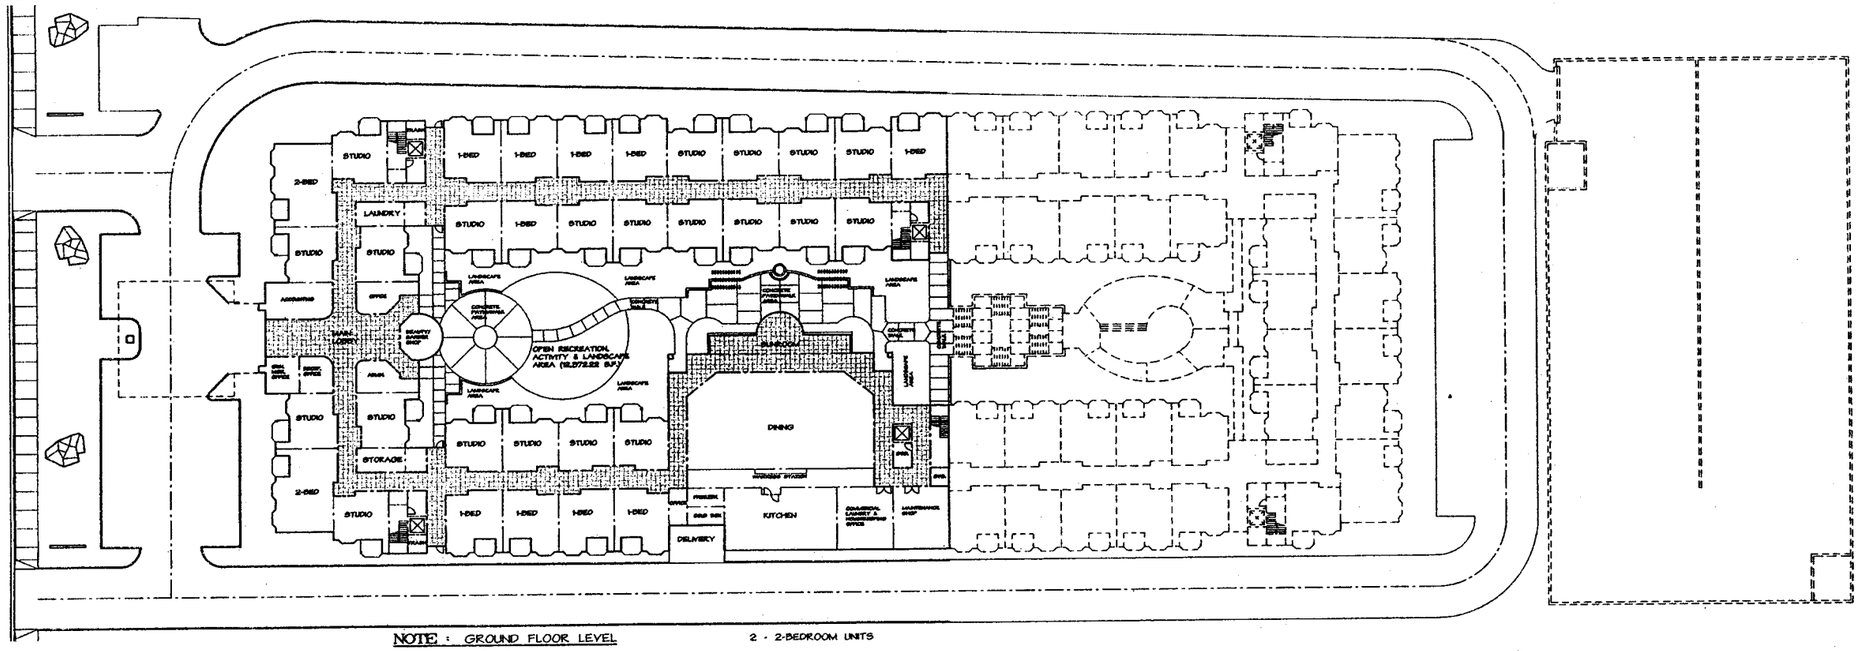

NOTE : GROUND FLOOR LEVEL

OUTSIDE ACTIVITY/ LANDSCAPE AREA : 12,372.22 S.F.

INSIDE ACTIVITY AREA : -----

2 - 2-BEDROOM UNITS
9 - 1-BEDROOM UNITS
22 - STUDIO UNITS

FIRST LEVEL FLOOR PLAN (A)

SCALE : 1" = 30'-0"

REVISIONS

LICENSED ARCHITECT ERNIE YOSHINO C-6474 STATE OF CALIFORNIA

© 2002 ERNIE YOSHINO & ASSOCIATES

SIGNATURE

JOB NUMBER: 0046

DRAWN BY: C-PL LSC

DATE 02/04/02

PROJECT NAME:

VALLE VISTA RETIREMENT COMMUNITY

LIVERMORE ACRES INCORPORATED

29228 MISSION BOULEVARD HAYWARD, CA.

SHEET TITLE: FLOOR PLAN

YOSHINO/SHAW & ASSOCIATES
A I A ARCHITECTS
1016 N. GOLDEN STATE BLVD
TURLOCK, CALIFORNIA 95380
PHONE (209) 667-2603
FAX # (209) 667-2604

SHEET NO.

A-1.1