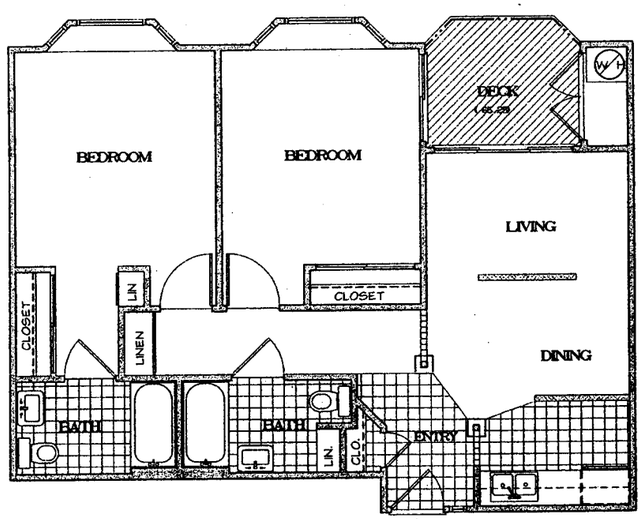


UNIT 'C'
TWO BEDROOM/ TWO BATH
( 894.83 S.F. )

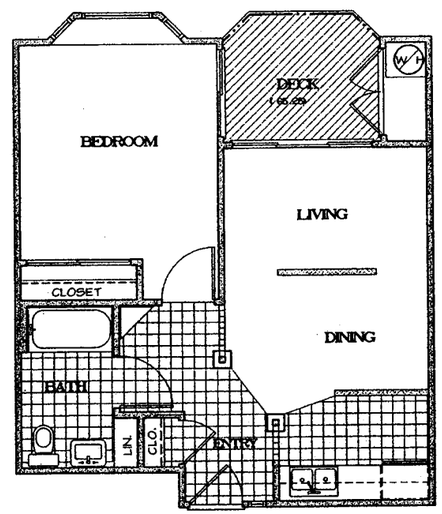


UNIT 'B'
ONE BEDROOM/ ONE BATH
( 685.08 S.F. )

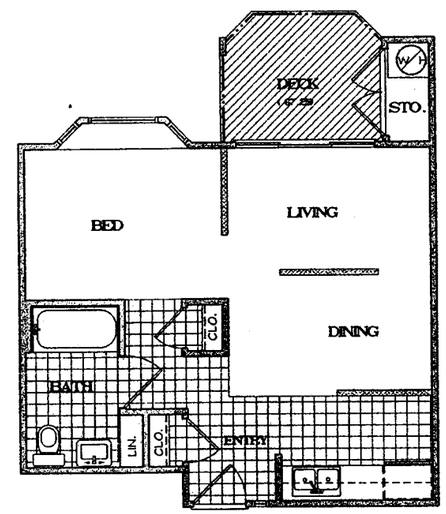


UNIT 'A'
STUDIO/ ONE BATH
( 513.08 S.F. )

**FLOOR PLANS**
SCALE : 1/4" = 1'-0"

A

REVISIONS

LICENSED ARCHITECT ERNIE YOSHINO C-6474 REN 6-30-01 STATE OF CALIFORNIA

PROJECT NAME:
VALLEY VISTA RETIREMENT COMMUNITY
LIVERMORE ACRES INCORPORATED
29228 MISSION BOULEVARD HAYWARD, CA.

SHEET TITLE: FLOOR PLANS

DATE 02/04/02

DRAWN BY: C-PL LSC

JOB NUMBER: 0046

SIGNATURE

© 2002 ERNIE YOSHINO & ASSOCIATES

YOSHINO/SHAW & ASSOCIATES
A I A ARCHITECTS
1016 N. GOLDEN STATE BLVD
TURLOCK, CALIFORNIA 95380
PHONE (209) 667-2603
FAX # (209) 667-2604

SHEET NO.
A-2.0