LEGEND

PHASE 1 GRADING

N

NOT TO SCALE

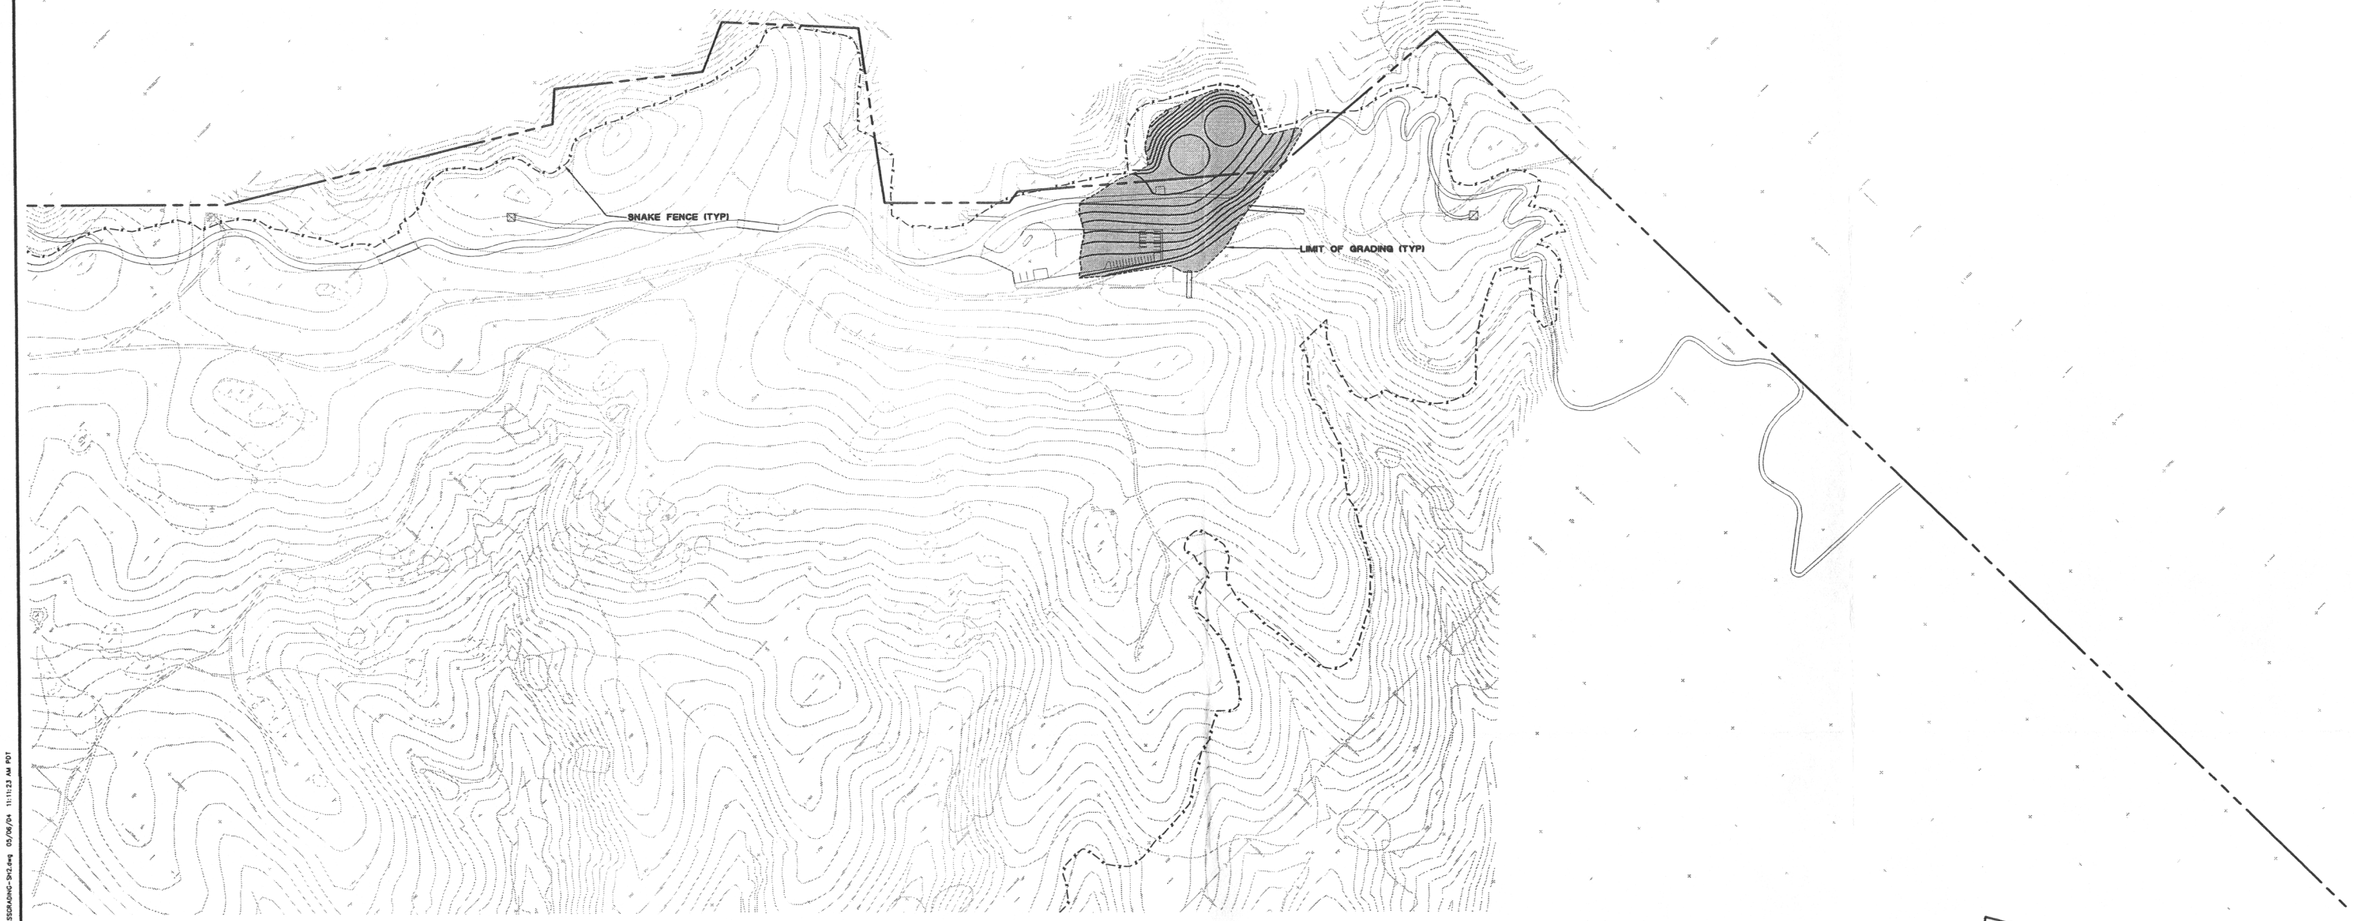

PHASE 1 MASS GRADING EXHIBIT C-2

BLUE ROCK COUNTRY CLUB

HAYWARD, ALAMEDA COUNTY, CALIFORNIA

Ruggeri - Jensen - Azar & Associates
ENGINEERS • PLANNERS • SURVEYORS
4690 CHABOT DRIVE, SUITE 200 • PLEASANTON, CA 94588
PHONE: (925) 227-9100 • FAX: (925) 227-9300

DATE: MAY 6, 2004 JOB NO. 031090 SHEET 2 OF 2

G:\ab2003\031090\Exhibits\PhaseI-MASSGRADING-Sht2.dwg 05/06/04 11:11:23 AM PDT