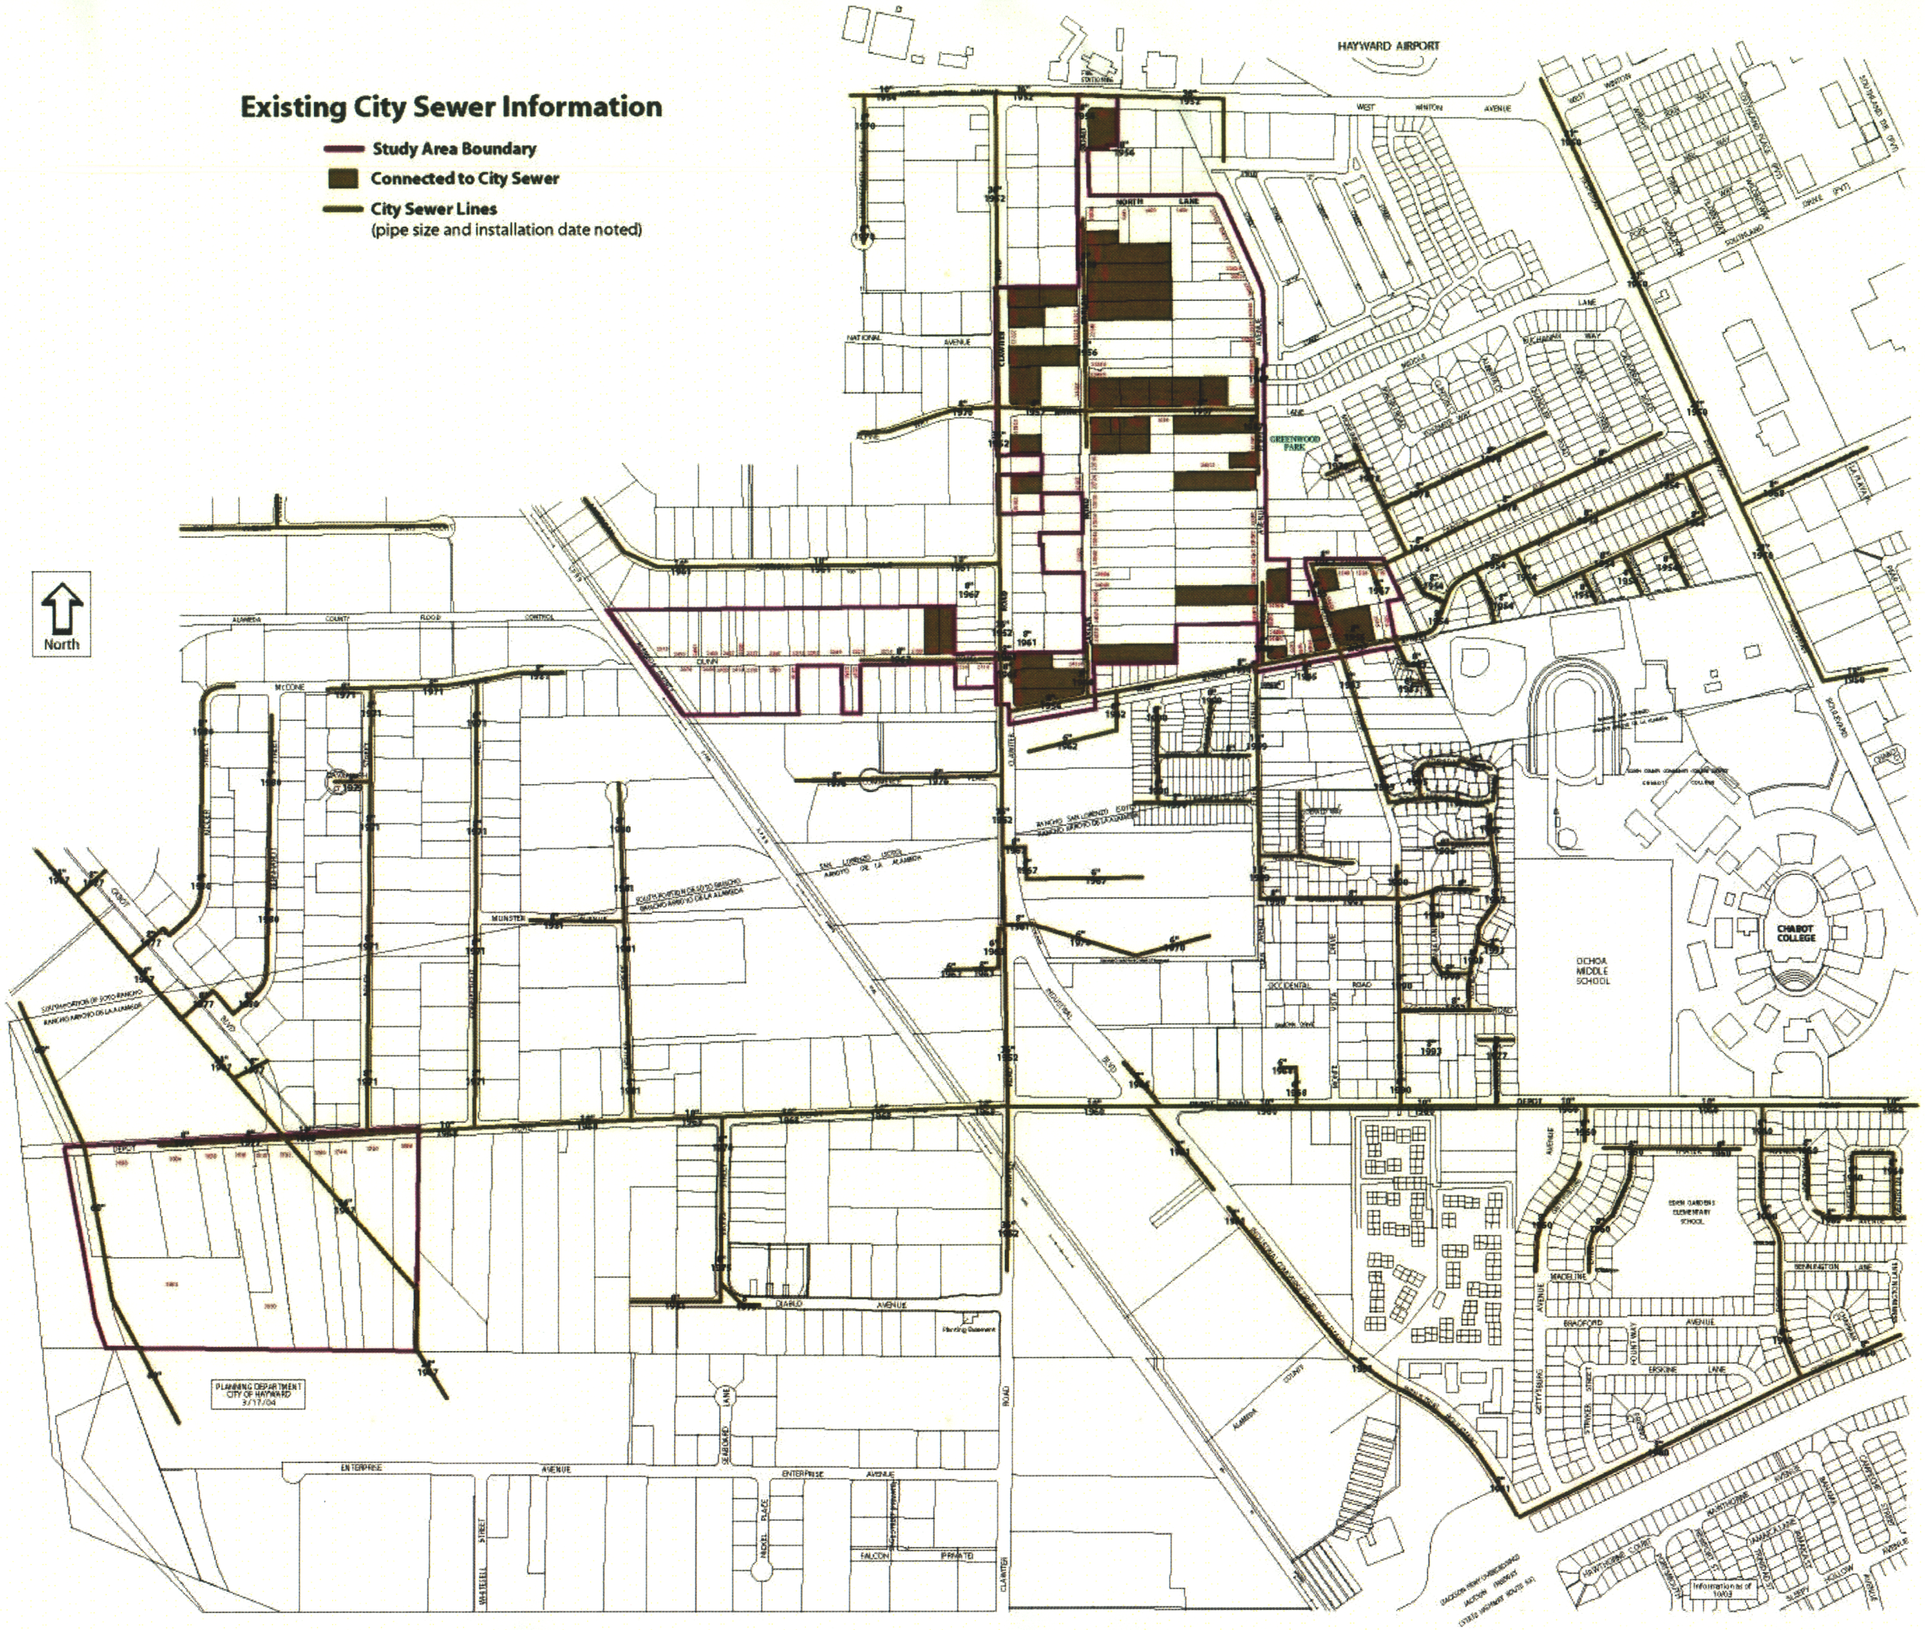

ATTACHMENT 6